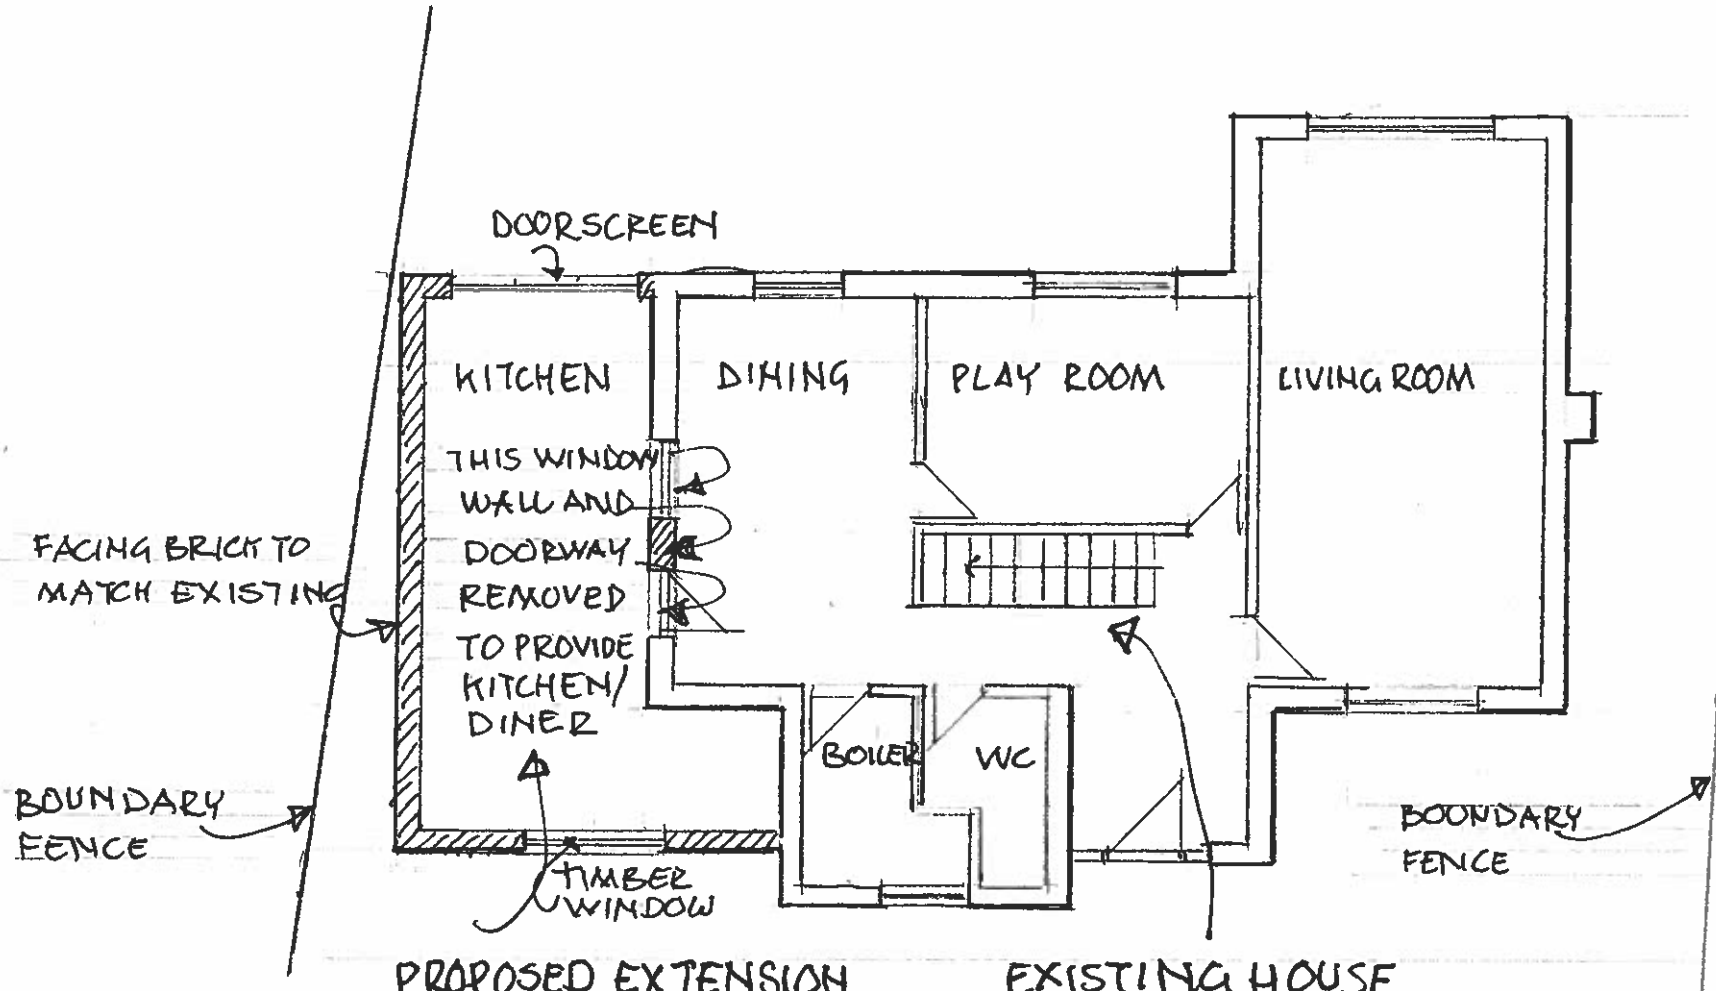


GROUND FLOOR PLAN. SCALE 1:100

APRIL 2020

DRAWING NO. 8

0 1 2 3 4 5 METRES