© copyright key land estates architecture ltd

Scale Bars - shown in metres

ALL PROPOSED MATERIALS TO MATCH EXISITNG

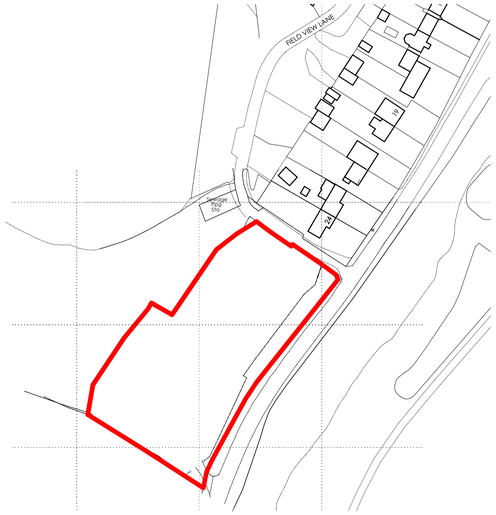

Location Plan 1:1250 @ A1

0 10 20 50 80 100
1:1250 @ A1

Proposed Site Plan 1:250 @ A1

0 2 4 10 16 20
1:250 @ A1 1:500 @ A3

Proposed Elevations 1:200 @ A1

0 2 4 10 16
1:200 @ A1

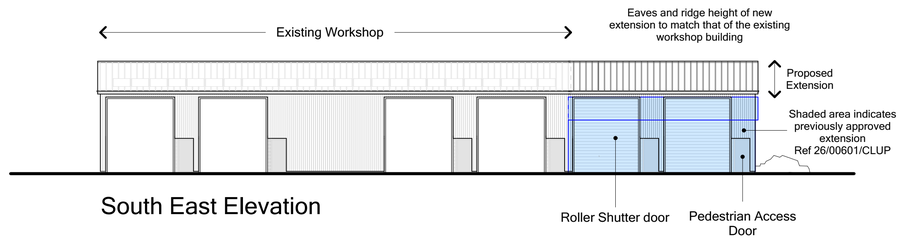

South East Elevation

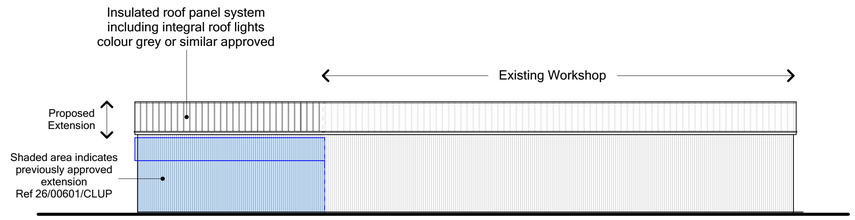

North West Elevation

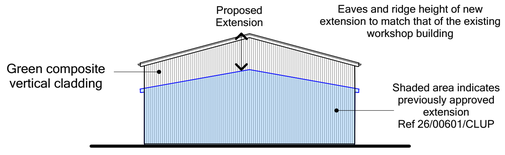

North East Elevation

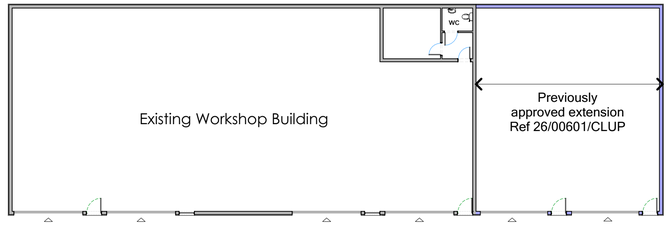

Proposed Floor Plan

This is not a survey drawing.The accuracy of this drawing may be reliant upon topographical information provided by a third party.
Do not scale this drawing unless for planning purposes only.
Used figured dimensions. Any discrepancies to be reported.
Drawing to be read in conjunction with other relevant architechural drawings / consultants details, reports and specifications.

Rev	Date	Notes

This drawing is the copyright work of **Key Land Estates Architecture Ltd.** Unless formally assigned in writing

Key Land Estates
• ARCHITECTURE •

52 Brook Street
Tring - Hertfordshire - HP23 5EF
T: +44(0)7968 031139
pburman@keylandestates.co.uk
www.keylandestates.co.uk

Project
Bunkers Hill, Kidlington
Oxford OX5 3BA

for
Mr Thomas Evans

Drawing Title
Proposed Extension to Existing Workshop

Job No	Dwg No	Rev
KA2306	**KA2306 - 71**	
Drawn PKB	Scale 1:250 @ A1 - 1:500 @ A3 1:200 @ A1	
Date 28/05/2026	Status PLANNING	