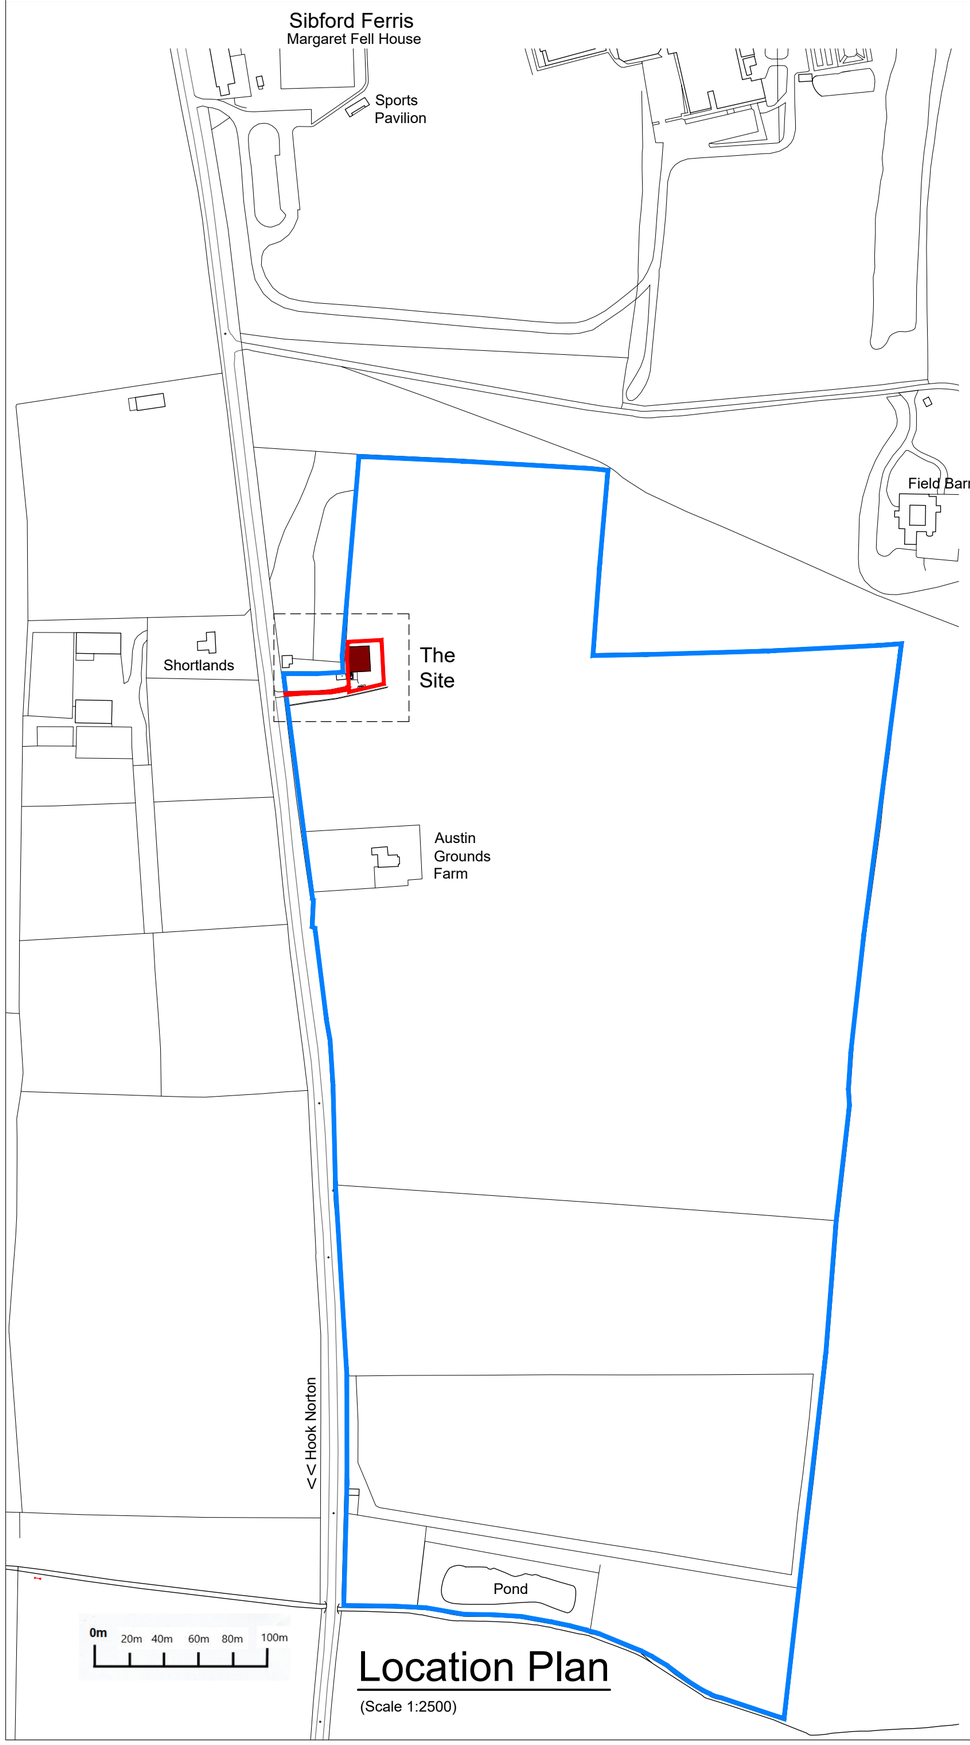

Location Plan

(Scale 1:2500)

Site Plan

(Scale 1:500)

Notes:

REV	DATE	BY	DESCRIPTION	CHK	APD

DRAWING STATUS: PLANNING

CLIENT: *Mr. S. HOPKINS*

PROJECT: Proposed Conversion of Agricultural Building to Dwelling

TITLE: SITE AND LOCATION PLAN

SCALE	DATE	DESIGN/DRAWN	CHECKED	APPROVED	SHT
SEE PLAN	01.12.25	GC	JT	SM	A2

JOB No.: 78–8411

DRAWING No.	REV.
02	–