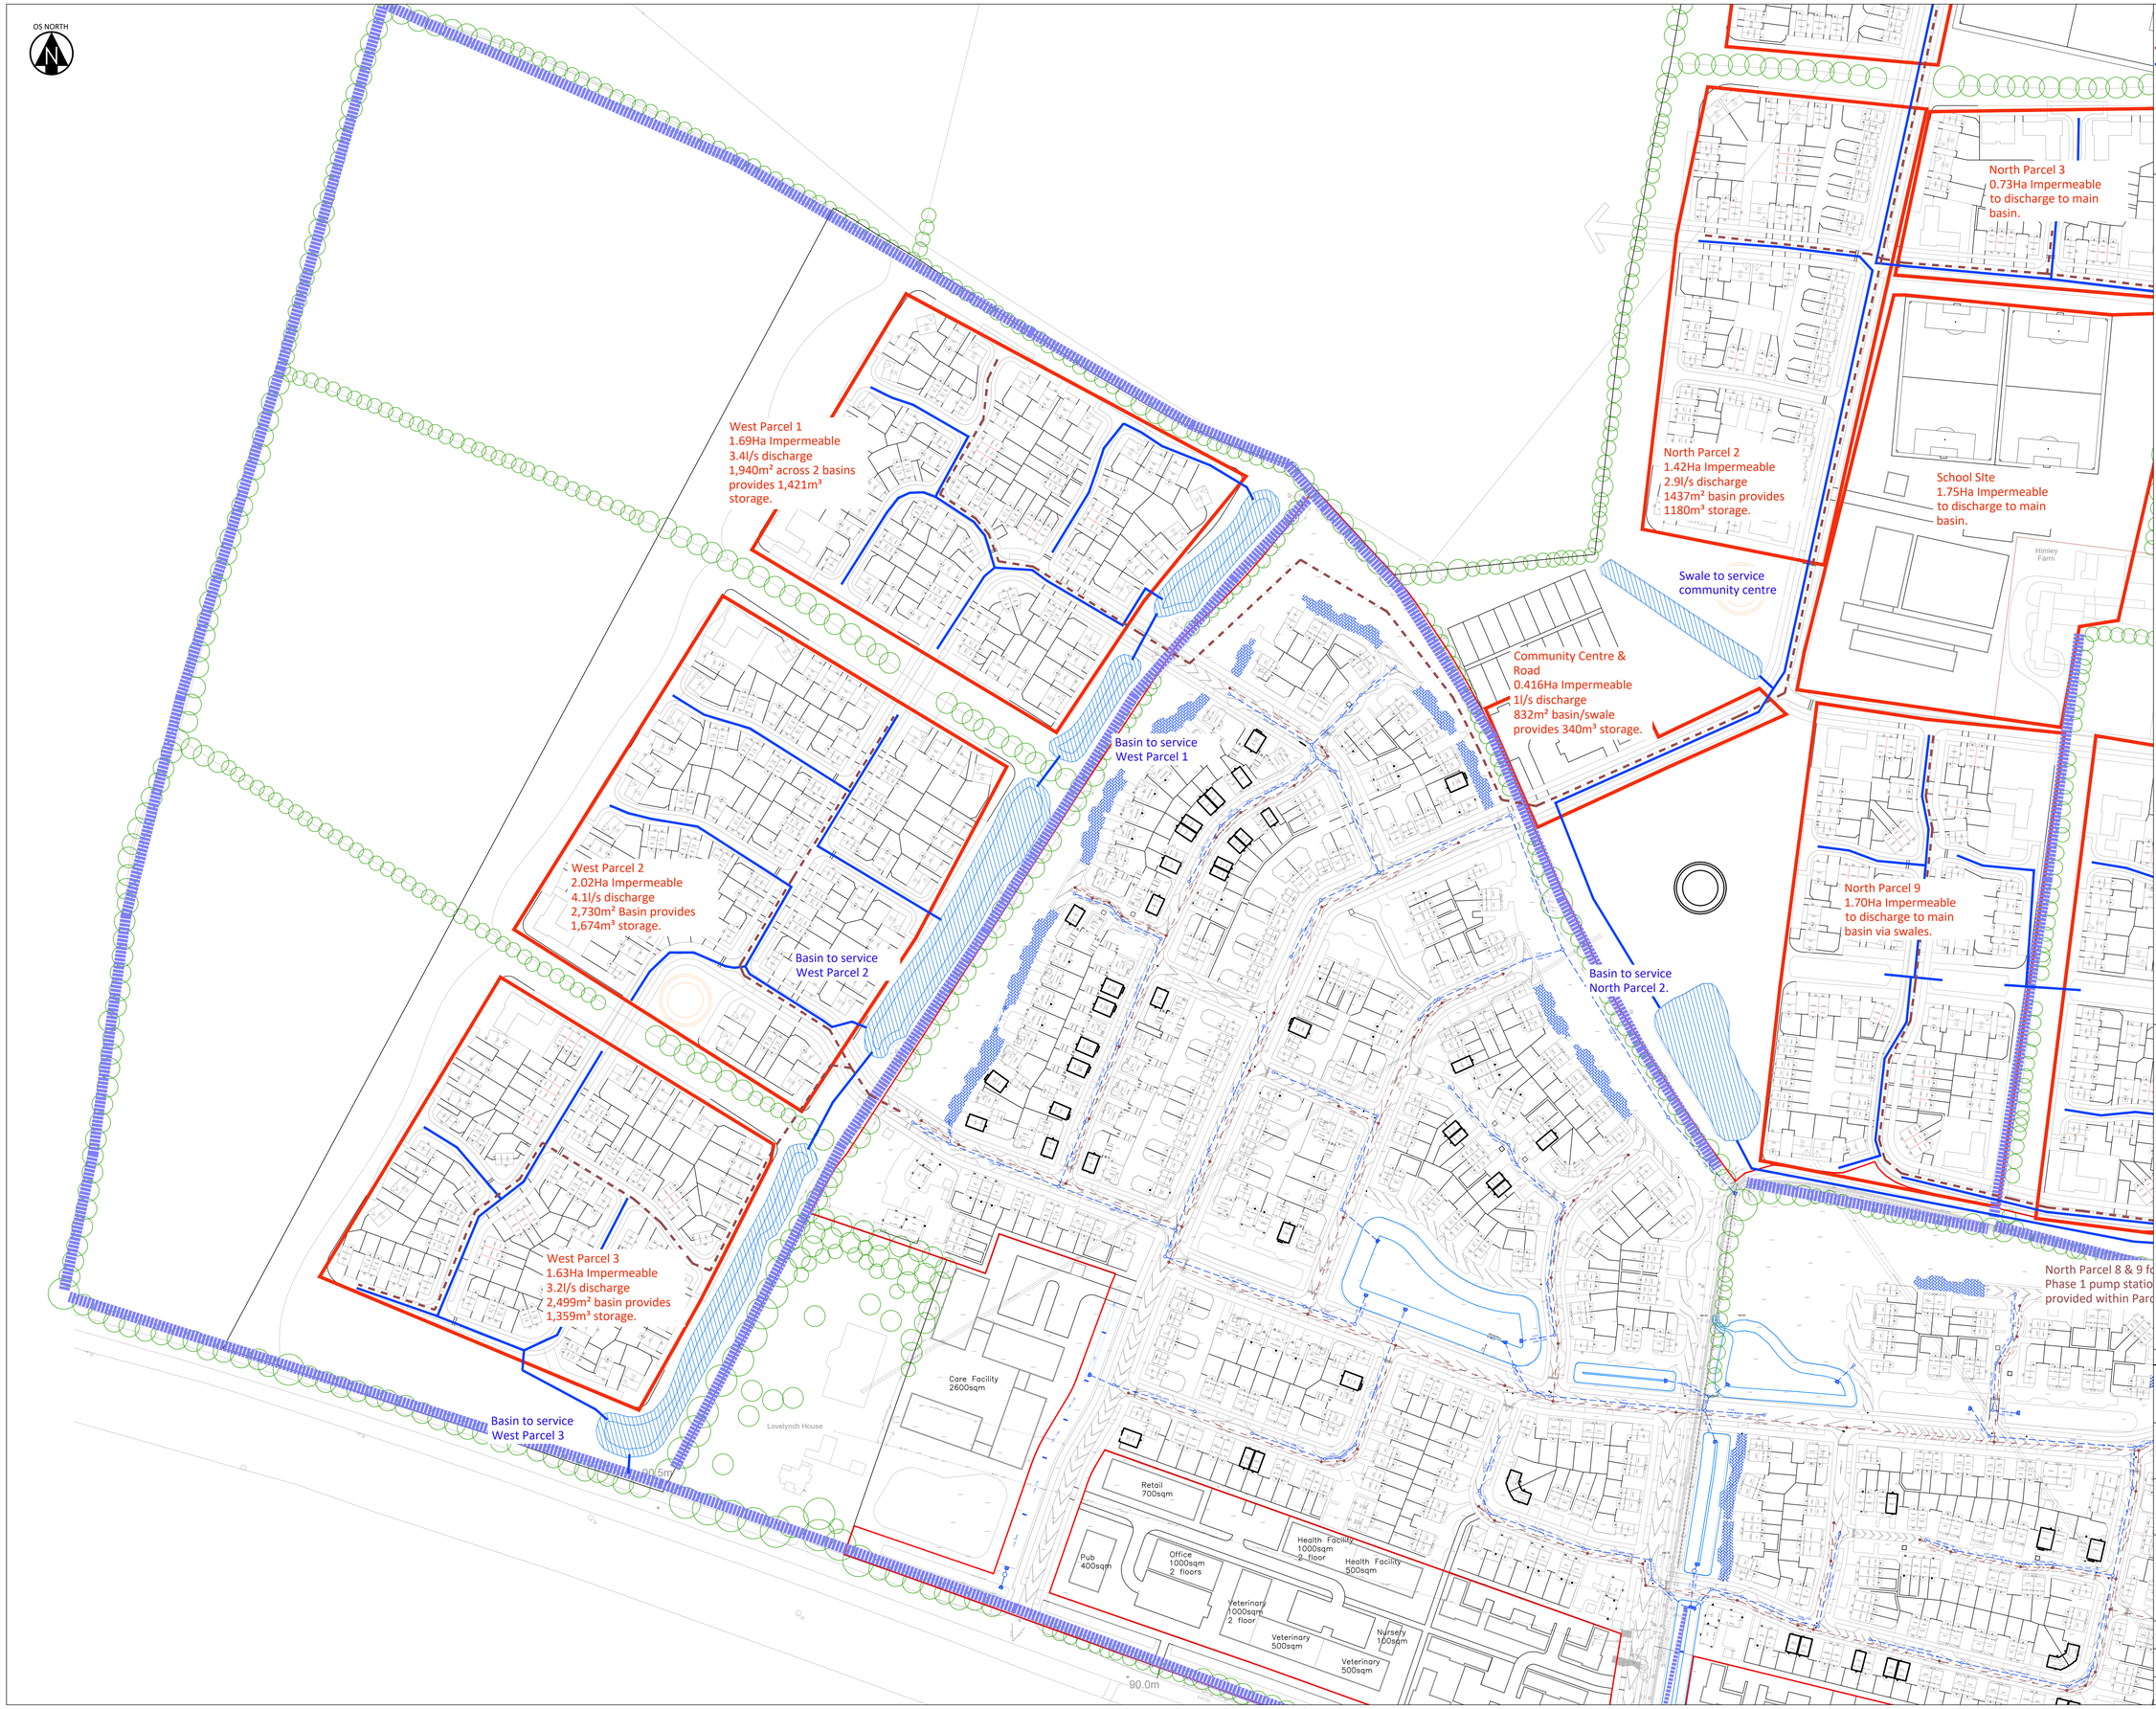

KEY

- PROPOSED FOUL ROUTE
- PROPOSED SURFACE WATER ROUTE
- EXISTING DITCH/WATERCOURSE
- PROPOSED BASIN/SWALE

NOTES

REVISIONS

Rev	Date	Description	By	Ckd	App
P02	28/05/21	Site layout for western parcels amended to provide sufficient space in POS for attenuation basins. foul for northern most parcel to discharge into northern area of masterplan.	RA	RA	..
P01	25/03/21	First issue for comment.	RA	RA	..

Hydrock
OVER COURT BARNS
OVER LANE
ALMONDSBURY
BRISTOL
BS32 4DF
t: +44 (0) 1454 619533
e: bristol@hydrock.com

CLIENT
COUNTRYSIDE PROPERTIES

PROJECT
HIMLEY VILLAGE, BICESTER

TITLE
MASTERPLAN SURFACE DRAINAGE WEST
SHEET 2 OF 2

HYDROCK PROJECT NO.	SCALE @ A0
C-16153-C	1:1000

STATUS DESCRIPTION	STATUS
INFORMATION	S2

DRAWING NO. (PROJECT-CODE-ORIGINATOR-ZONE-LEVEL-TYPE-ROLE-NUMBER)	REVISION
16153-HYD-XX-XX-DR-C-2601	P02