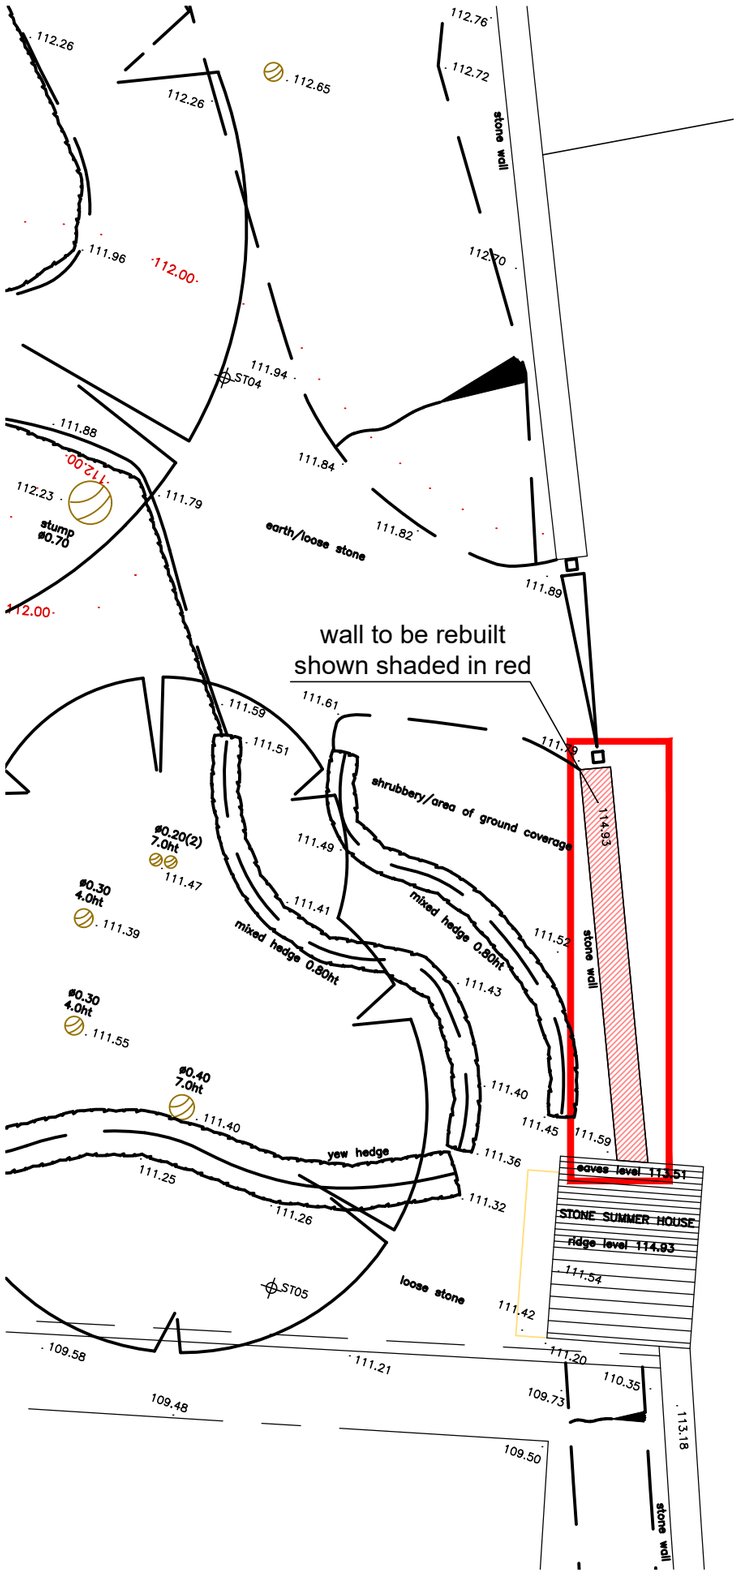

Part Site Survey Block Plan 1:100

Dangerous lean to wall

East face of wall

West face of wall showing failing junction with adjacent summer house

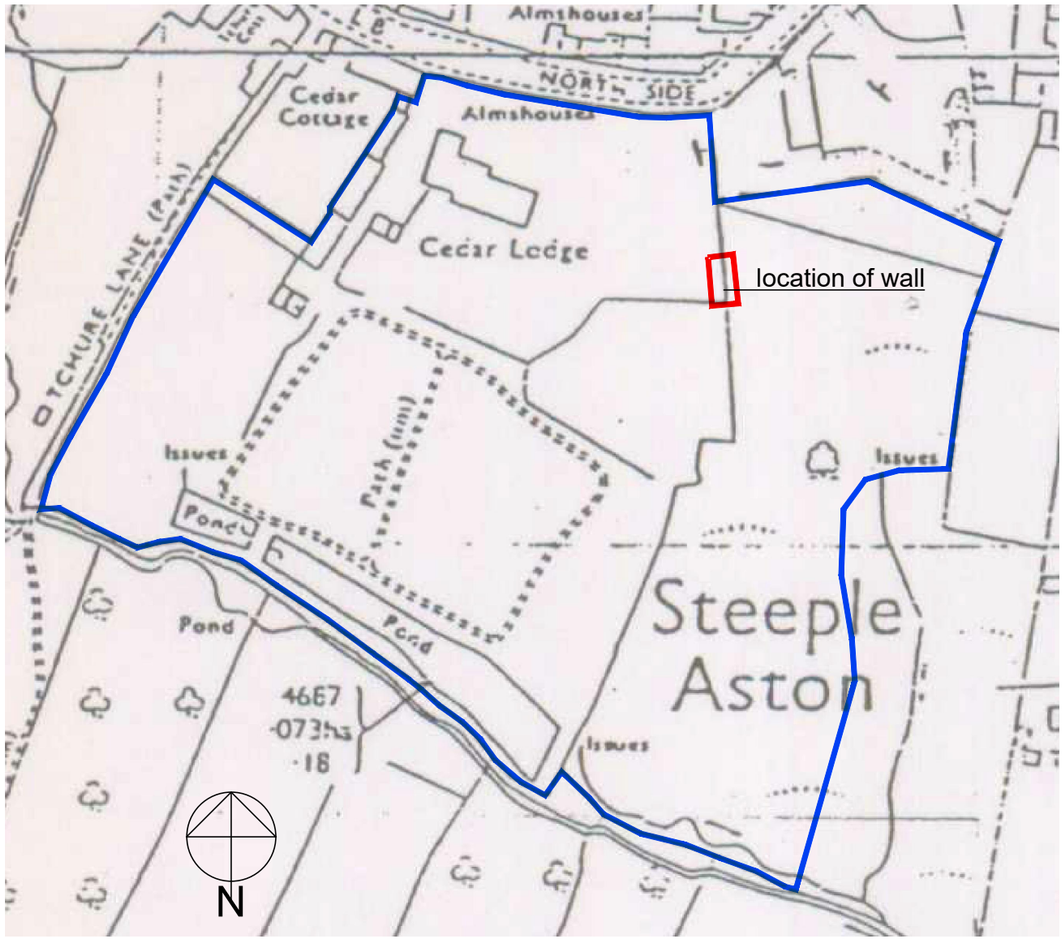

Site Location Plan 1:250

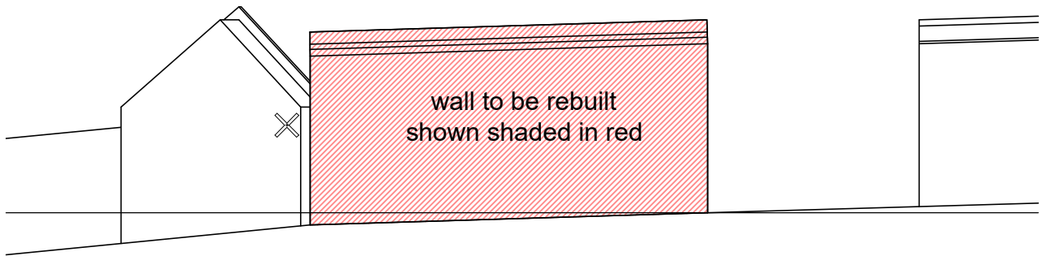

Indicative Elevation showing extent and height of wall 1:100

Existing wall to be carefully dismantled with all stone to be set aside for reuse.
New foundations to be formed
Wall rebuilt using set aside stone, slate copings and, lime mortar

rev.	description	date	drn	ckd

David J Stewart Associates
Chartered Architects
Architects • Interior Design • Town Planning • Project Management
Stable Barn
Acacia Cottage
South Side
Steeple Aston
Oxfordshire
OX25 4RT
T: 01295 267565
E: djs@djsa.co.uk

Constructionline
RIBA Chartered Practice

project: Cedar Lodge, North Side, Steeple Aston OX25 3SE
title: Proposed rebuilding of existing and failing free standing wall

first issue	31.01.2020	checked	djs
scale	various @ A3	drawn	TW
dwg. no.	2018-1014-PL30	rev.	-