key
Existing hedgerows/copse/woodland/trees retained
Existing hedgerows/copse/woodland/trees removed
0 50 100 150 200 250 300 350 400 450 500m

Section AA
Scale 1: 2500 @ A1

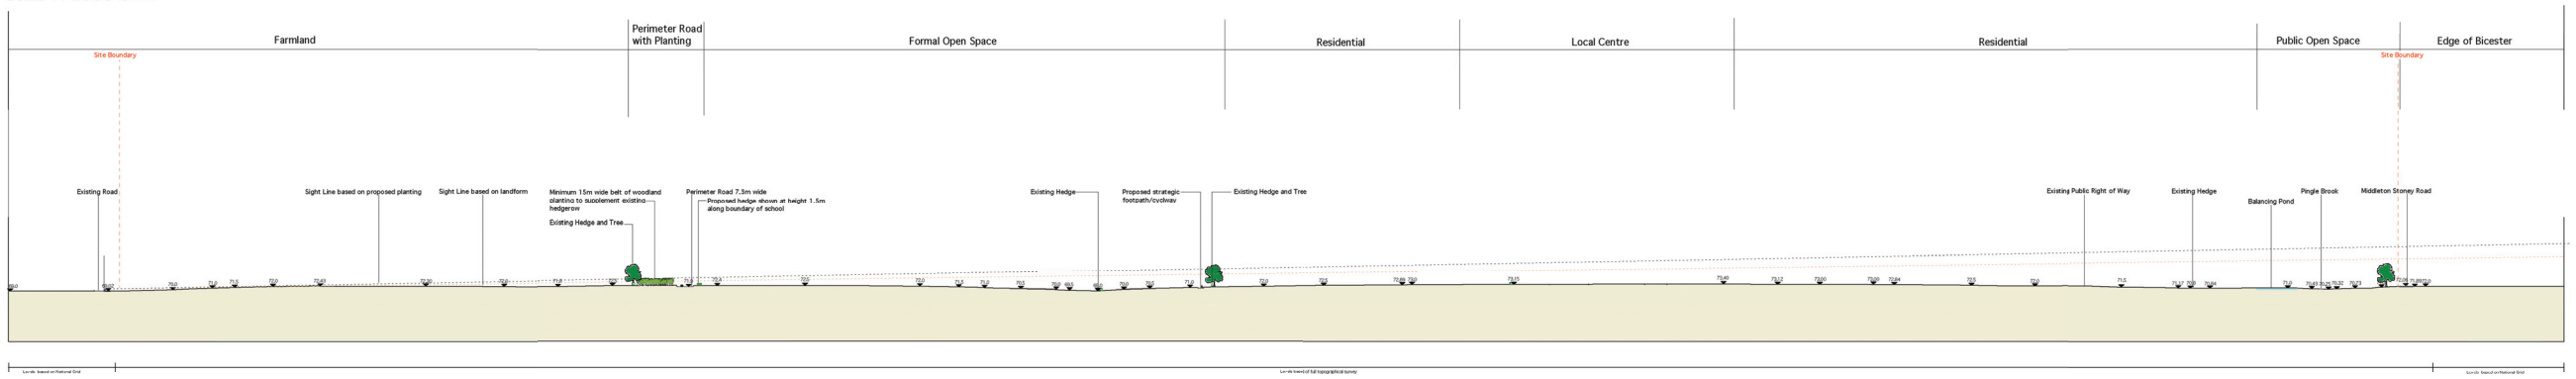
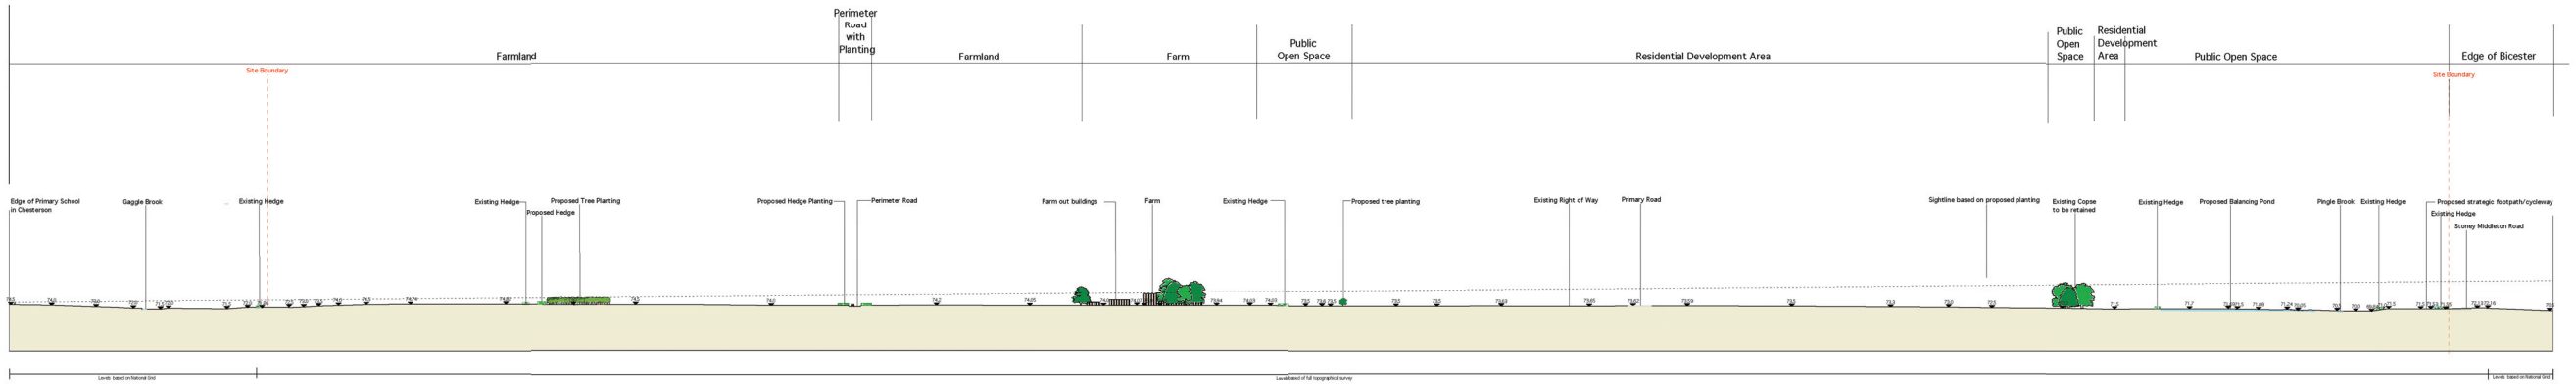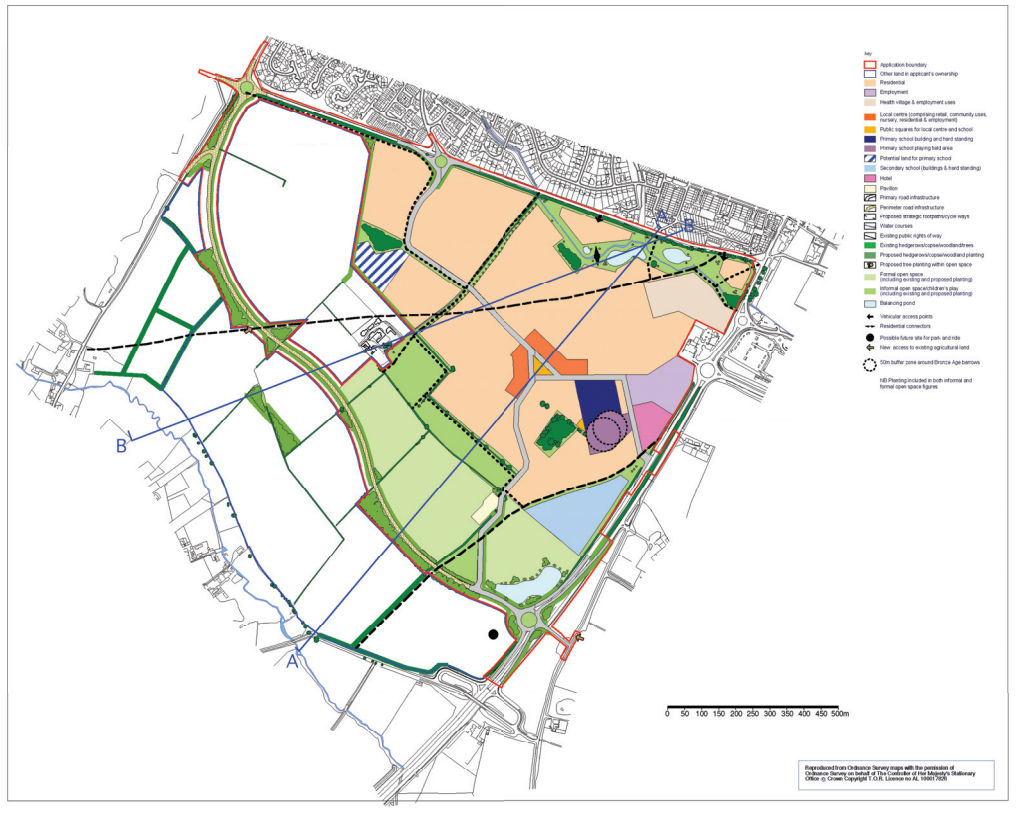
Section BB
Scale 1: 2500 @ A1