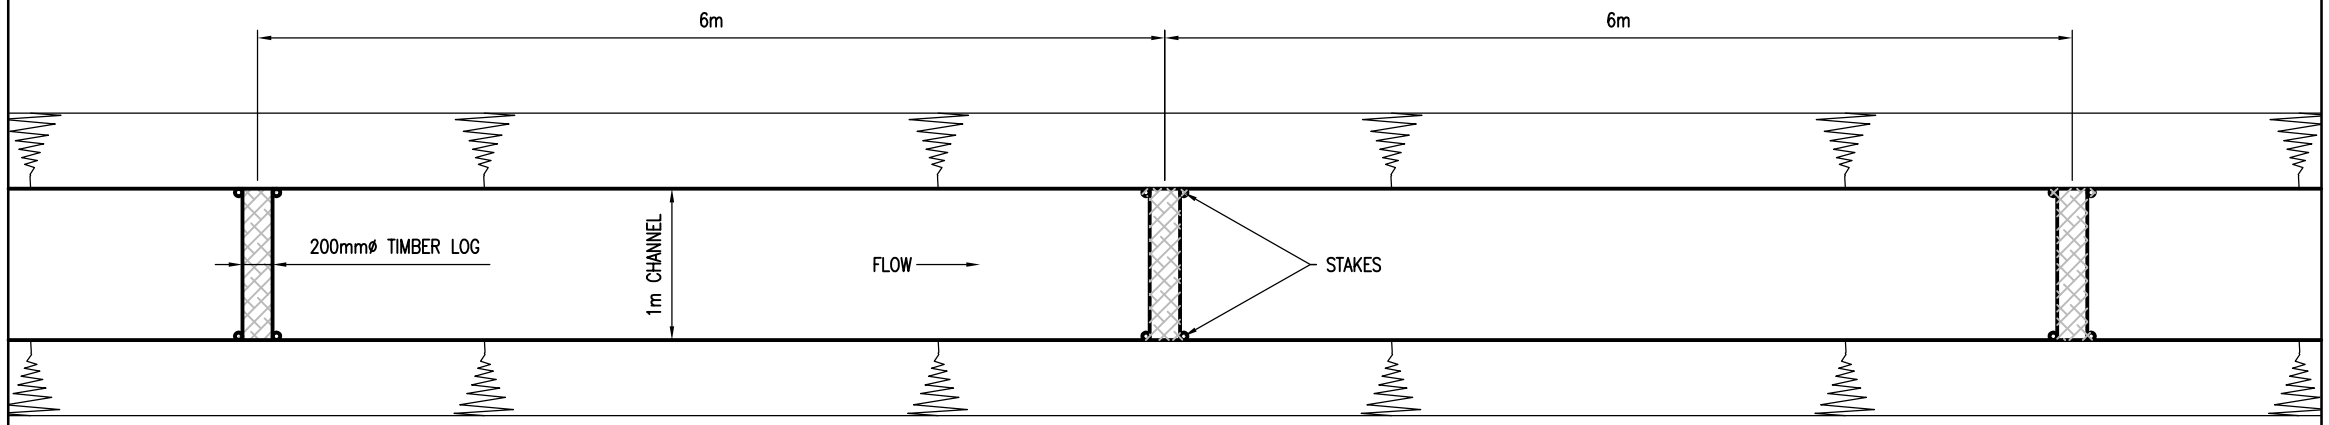

PLAN OF TIMBER LOGS (OR LINE OF BOULDERS)
LAID TO CREATE POOL AND RIFFLE CONDITIONS

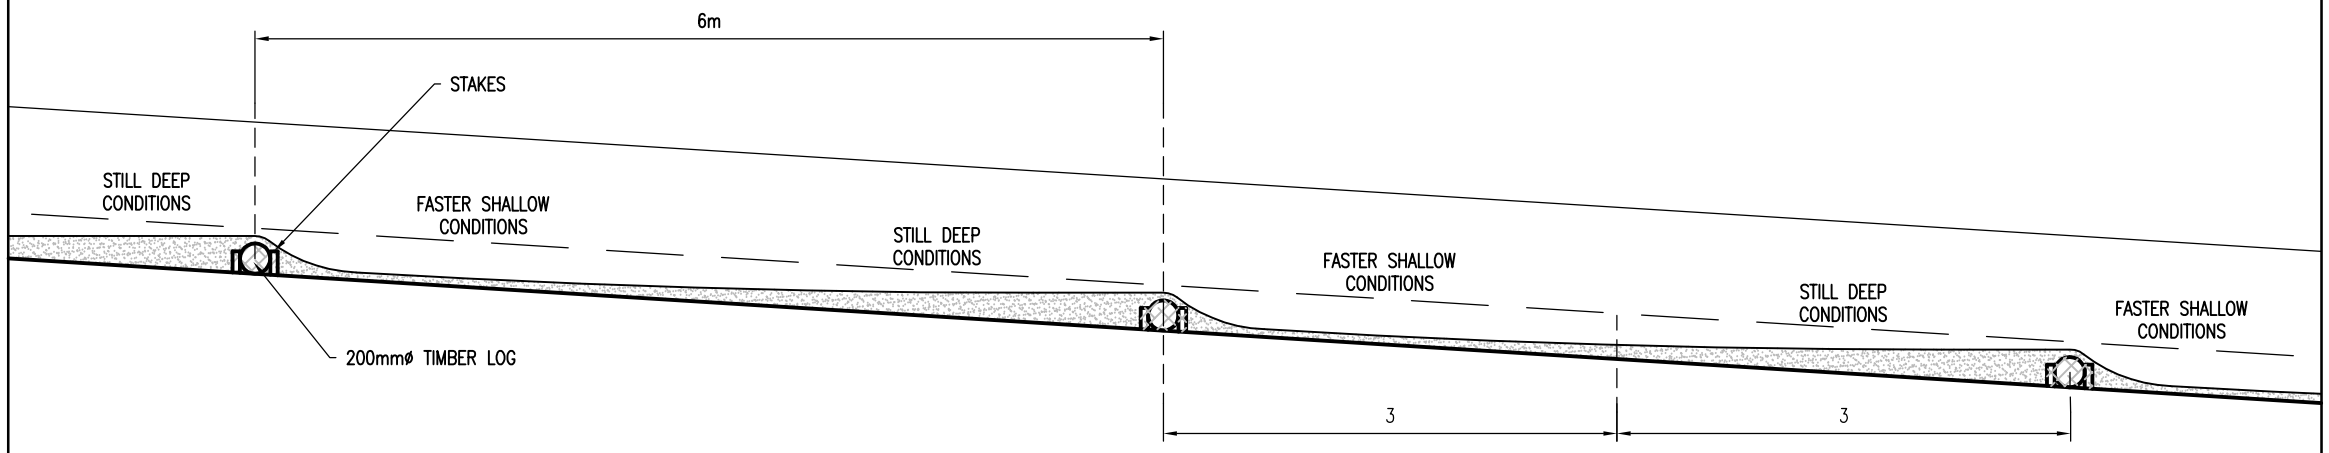

SECTION ALONG WATER COURSE

DO NOT SCALE

NOTES.

1. ALL DIMENSIONS ARE IN MILLIMETRES UNLESS OTHERWISE STATED.

REV	DATE	BY	DESCRIPTION	CHK	APD
C	03/12/08	JH	ISSUED FOR TECHNICAL APPROVAL	JAM	GH
B	30/05/08	JH	ISSUED FOR TECHNICAL APPROVAL	JM	JM
A	22/05/08	JMH	FIRST ISSUE	JM	JM

DRAWING STATUS:
FOR TECHNICAL APPROVAL

WSP
Mountbatten House, Basing View, Basingstoke, Hampshire RG21 4HJ
Tel: +44 (0)1256 318800 Fax: +44 (0)1256 318700
http://www.wspgroup.com

CLIENT:
COUNTRYSIDE PROPERTIES

ARCHITECT:

PROJECT:
SOUTH WEST BICESTER
BICESTER, OXFORDSHIRE

TITLE:
SURFACE WATER DRAINAGE
WATER COURSES
POOL AND RIFFLE TECHNICAL DETAILS

SCALE @ A3:	CHECKED:	APPROVED:
1:50	JM	JM
CAD FILE: 1903-SD-114	DESIGN-DRAWN: JMH	DATE: May 2008

PROJECT No:	DRAWING No:	REV:
11011903	1903/SD/114	C

© WSP Group plc

N:\Bicester New Town\DRAWINGS\AUTOCAD\SD Standard Details\1903-SD-114.dwg 03/12/2008 14:43:16 Hardy, Jonathan