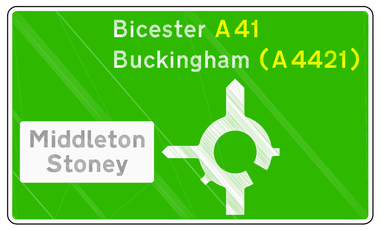

REF 13-01

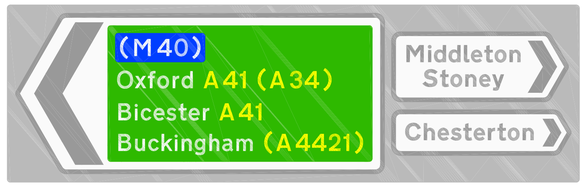

REF 13-04

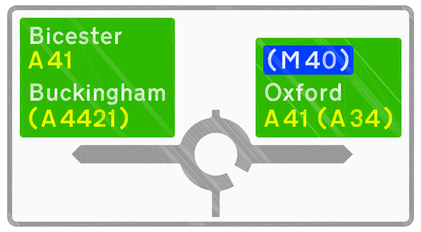

REF 13-05

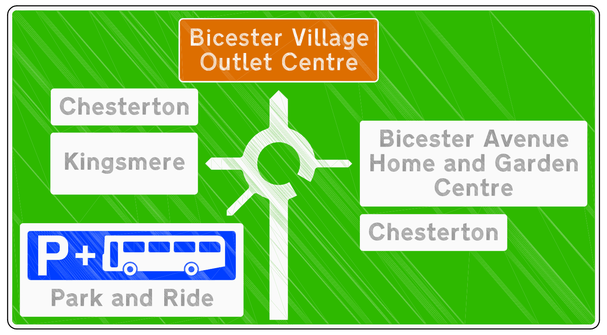

REF 13-02

1. LEFT HAND "CHESTERTON" PANEL TO BE COVERED UNTIL COMPLETION OF THE PERIPHERAL ROAD; RIGHT HAND "CHESTERTON" PANEL TO COVERED UPON COMPLETION OF PERIPHERAL ROAD

2. "KINGSMERE" PANEL TO BE TEMPORARILY COVERED BY "WHITELANDS FARM" PLATE (BELOW) AND REMOVED WHEN REQUIRED.

REF 13-03

REF 13-06

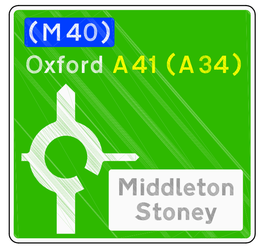

REF 13-09

REF 13-07

REF 13-08 (TO BE ECRECTED ONTO POSTS OF 13-07 UPON COMPLETION OF THE PERIPHERAL ROAD)

REF 13-10
(ON POSTS OF 13-09: TO BE REMOVED ON COMPLETION OF PERIPHERAL ROAD)

REF 13-11

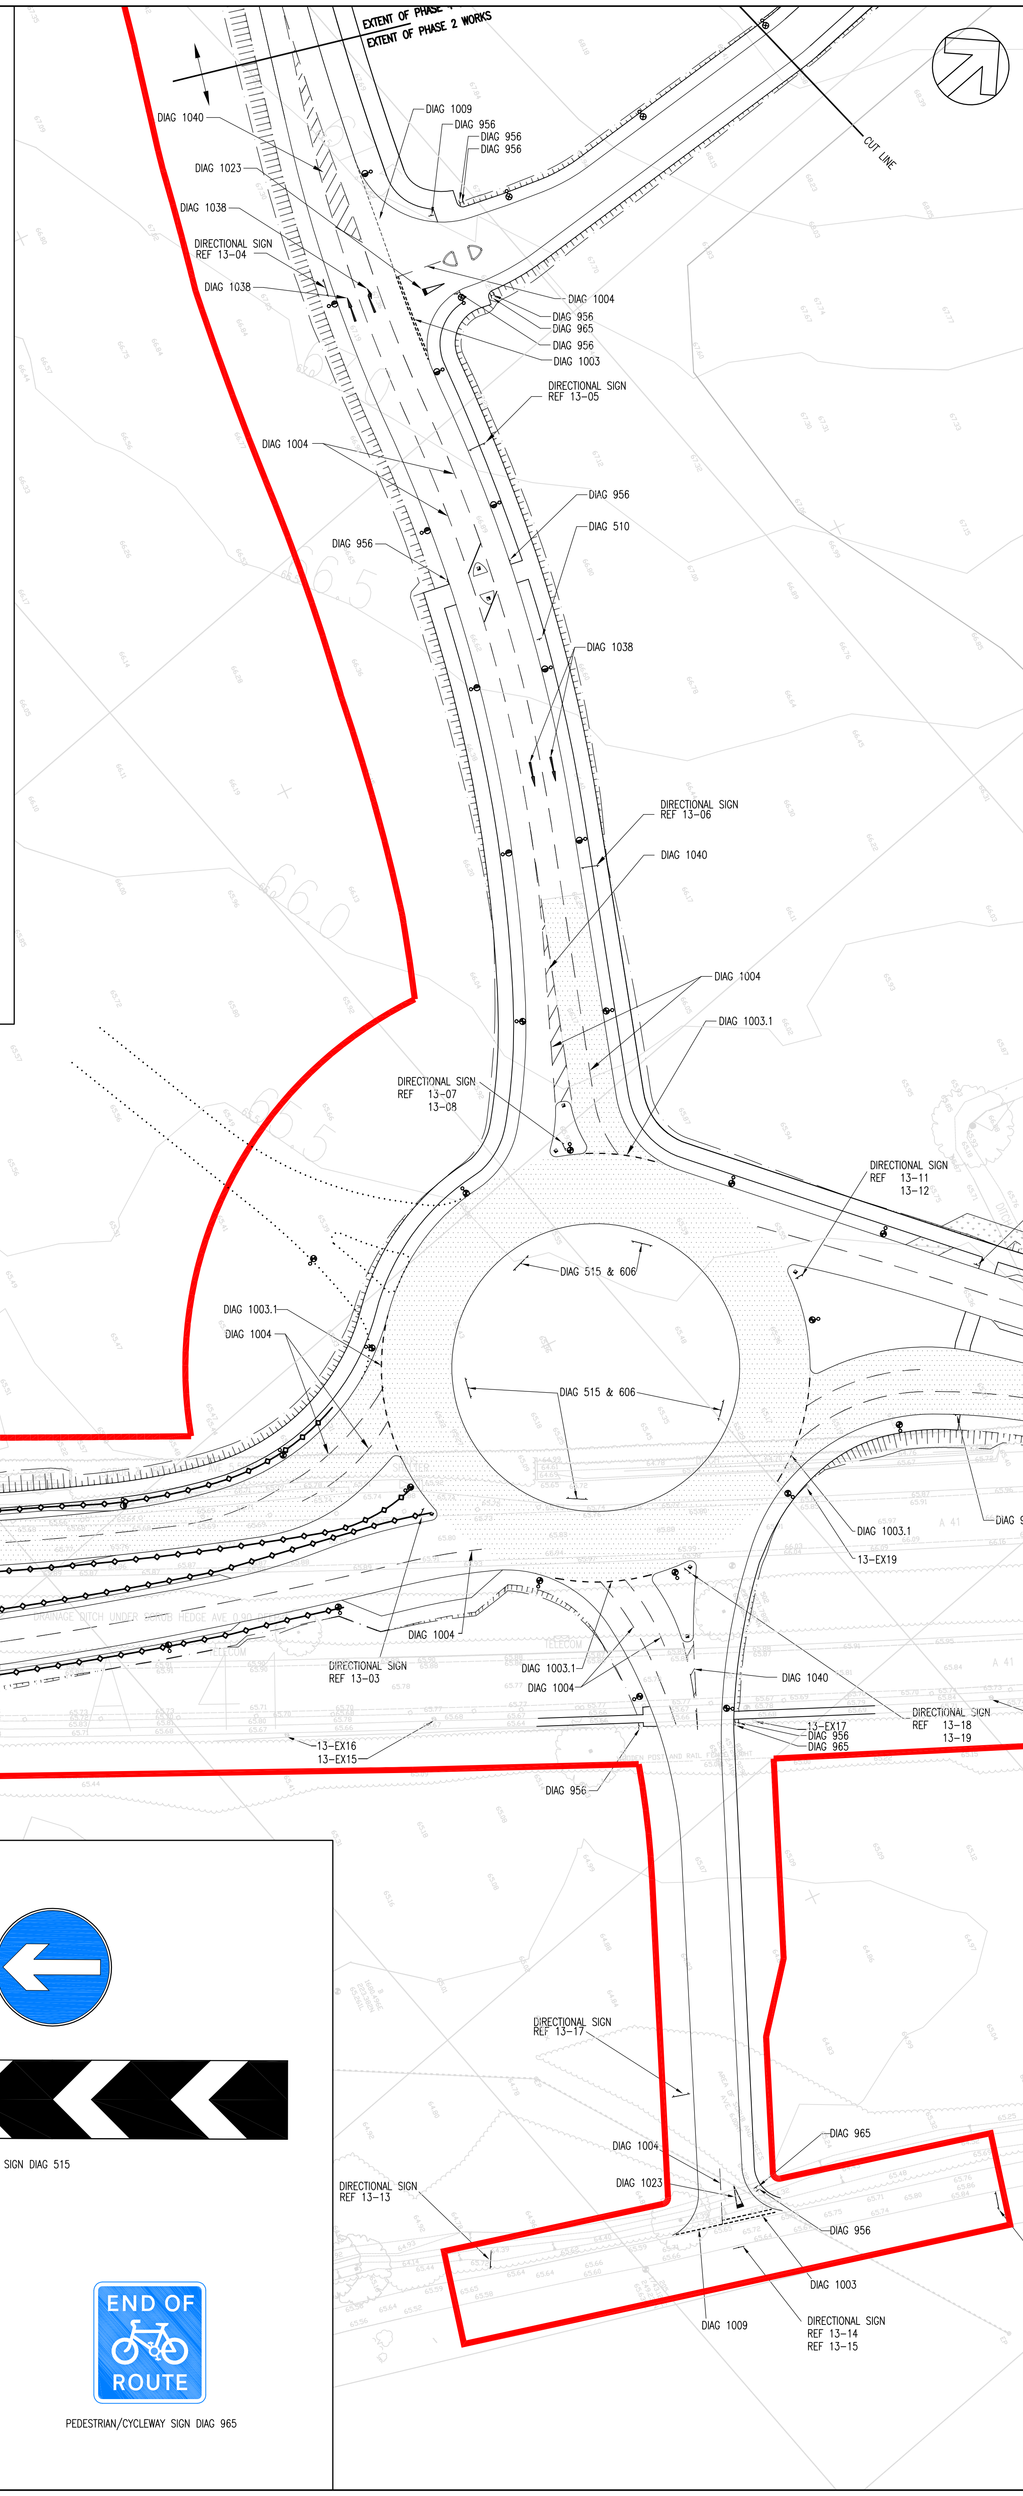

REF 13-12

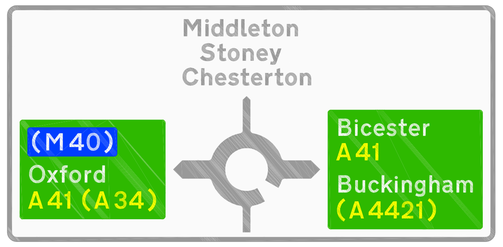

REF 13-17

REF 13-18

REF 13-19
(ON POSTS OF 13-18, TO BE REMOVED UPON COMPLETION OF PERIPHERAL ROAD)

REF 13-14

REF 13-15

REF 13-13

REF 13-16

NOTES:

DO NOT SCALE

1. THIS DRAWING SHOULD BE READ IN CONJUNCTION WITH ALL OTHER RELEVANT ENGINEERING DETAILS, DRAWINGS & SPECIFICATIONS.
2. ALL DIMENSIONS ARE IN METRES UNLESS OTHERWISE STATED, SIMILARLY ALL LEVELS ABOVE DATUM ARE ALSO IN METRES.
3. PRIOR TO THE COMMENCEMENT OF CONSTRUCTION WORKS, EXISTING LEVELS AND DIMENSIONS ARE TO BE CHECKED AND CONFIRMED ON SITE.
4. ANY DISCREPANCIES SHOULD BE REPORTED TO THE ARCHITECT/ENGINEER IMMEDIATELY SO THAT CLARIFICATION CAN BE SOUGHT PRIOR TO THE COMMENCEMENT OF WORK.
5. PRIOR TO CONSTRUCTION WORKS COMMENCING ON SITE, THE LOCATION OF ALL EXISTING SERVICES ARE TO BE CHECKED AND THEIR LOCATION CONFIRMED.
6. THE LOCATION OF ANY SERVICES SHOWN ON WSP DRAWINGS ARE INDICATIVE ONLY. IT WILL BE THE RESPONSIBILITY OF THE CONTRACTOR TO LOCATE AND PROVE THE POSITION/LEVEL OF ALL SERVICES WHICH WILL AFFECT THE WORKS PRIOR TO COMMENCING ANY CONSTRUCTION.
7. ANY RELOCATION/REMEDIAL WORKS REQUIRED ARE TO BE COMPLETED IN ADVANCE OF THE PROPOSED WORKS AND IN ACCORDANCE WITH THE RELEVANT STATUTORY UNDERTAKERS REQUIREMENTS.
8. DUCT POSITIONS TO BE DETERMINED BY SERVICES DESIGNER.
9. STREET LIGHTING COLUMNS TO BE LOCATED AT BACK OF FOOTWAY UNLESS IN VERGE WERE THEY SHOULD BE LOCATED 2m IN FROM KERB.
10. REFER TO SIGN FACE Dwg No: 1903/TS/002 AND BOLLARD Dwg No: 1903/SD/216.
11 TRAFFIC SIGNS - DIAGRAMS REFER TO TSR & GD DIAGRAM REFERENCES.

KEY:

- PROPOSED NZW2 CONTAINMENT BARRIER
- HIGH PVC (SKID-RESISTANT) SURFACE COURSE
- PROPOSED STREET LIGHT COLUMN HEIGHT 10m
- PROPOSED STREET LIGHT COLUMN HEIGHT 10m
- PROPOSED STREET LIGHT COLUMN HEIGHT8m
- DIAG. 610 REBOUND BOLLARD (REFER TO DWG NO. 1903/SD/216)
- PLAN FACED REBOUND BOLLARD (REFER TO Dwg No: 1903/SD/216).
- DIAG 606 TRAFFIC SIGNS - DIAGRAMS REFER TO TSR&GD DIAGRAM REFERENCES.

LANTERN SPECIFICATION

LANTERN DETAILS
LANTERN TYPE : URBIS SAPPHIRE 2 SCALEAFF LANTERN
URBIS REFERENCE : **SPH2NB/150/SON/T1533/LPO/SV333**
COMPLETE WITH:
- INTEGRAL CONTROL GEAR
- INTEGRAL PHOTOCELL (IP65)
- INTEGRAL SURGE PROTECTION (10kV DIFFERENTIAL MODE, 10kV COMMON)
- 10m GALVANISED TAPERED COLUMN
- ALL NECESSARY FIXINGS

MOUNTING DETAILS
HEIGHT : 10 METRES
BRACKET LENGTH : 2.0 METRES (POST TOP MOUNTED)
INCLINATION : 5.0 °
COLUMN POSITION : AS SHOWN ON THE DRAWING

LAMP DETAILS
LAMP OUTPUT : 15,000 LUMENS
MAINTENANCE FACTOR : 0.67 (OXFORDSHIRE SPECIFICATION)
(ATTN: THIS FACTOR IS TO BE USED FOR LIGHTING DESIGN ONLY AND IS NOT APPROVED)
PHR 5HOURS

NUMBER OF UNITS : 33 (SINGLE HEADED UNITS)

LANTERN SPECIFICATION

LANTERN DETAILS
LANTERN TYPE : URBIS SAPPHIRE 2 SCALEAFF LANTERN
URBIS REFERENCE : **SPH2NB/150/SON/T1543/LPO/SV1010**
COMPLETE WITH:
- INTEGRAL CONTROL GEAR
- INTEGRAL PHOTOCELL (IP65)
- INTEGRAL SURGE PROTECTION (10kV DIFFERENTIAL MODE, 10kV COMMON)
- 10m GALVANISED TAPERED COLUMN
- ALL NECESSARY FIXINGS

MOUNTING DETAILS
HEIGHT : 10 METRES
BRACKET LENGTH : 2.0 METRES (POST TOP MOUNTED)
INCLINATION : 5.0 °
COLUMN POSITION : AS SHOWN ON THE DRAWING

LAMP DETAILS
LAMP OUTPUT : 15,000 LUMENS
MAINTENANCE FACTOR : 0.67 (OXFORDSHIRE SPECIFICATION)
(ATTN: THIS FACTOR IS TO BE USED FOR LIGHTING DESIGN ONLY AND IS NOT APPROVED)
PHR 5HOURS

NUMBER OF UNITS : 11 (SINGLE HEADED UNITS)

LANTERN SPECIFICATION

LANTERN DETAILS
LANTERN TYPE : URBIS SAPPHIRE 2 SCALEAFF LANTERN
URBIS REFERENCE : **SPH2NB/150/SON/T1543/LPO/SV1010**
COMPLETE WITH:
- INTEGRAL CONTROL GEAR
- INTEGRAL PHOTOCELL (IP65)
- INTEGRAL SURGE PROTECTION (10kV DIFFERENTIAL MODE, 10kV COMMON)
- 10m GALVANISED TAPERED COLUMN
- ALL NECESSARY FIXINGS

MOUNTING DETAILS
HEIGHT : 10 METRES
BRACKET LENGTH : 2.0 METRES (POST TOP MOUNTED)
INCLINATION : 5.0 °
COLUMN POSITION : AS SHOWN ON THE DRAWING

LAMP DETAILS
LAMP OUTPUT : 15,000 LUMENS
MAINTENANCE FACTOR : 0.67 (OXFORDSHIRE SPECIFICATION)
(ATTN: THIS FACTOR IS TO BE USED FOR LIGHTING DESIGN ONLY AND IS NOT APPROVED)
PHR 5HOURS

NUMBER OF UNITS : 44 (AREA 3 SPINE ROAD ONLY).

KEY PLAN

REV	DATE	BY	DESCRIPTION	CHK	APD
B	16/03/2009	TG	SIGN REF 13-03 AMENDED	JA	GH
A	22/12/2008	RJJ	FIRST ISSUE	JA	GH

DRAWING STATUS: FOR CLIENT APPROVAL

WSP
Mountbatten House, Basing View, Basingstoke, Hampshire RG21 4HJ
Tel: +44 (0)1256 318800 Fax: +44 (0)1256 318700
http://www.wspgroup.com

CLIENT: COUNTRYSIDE PROPERTIES

ARCHITECT:

PROJECT: SOUTH WEST BICESTER
BICESTER, OXFORDSHIRE

TITLE: SIGNS AND LINES LAYOUT
LAYOUT 13

SCALE @ A0:	CHECKED:	APPROVED:
1:500	JA	GH
CAD FILE: 1903-TS-032	DESIGN DRAWN: RJJ	DATE: December 08
PROJECT No: 11011903	DRAWING No: 1903/TS/032	REV: B

© WSP Group plc

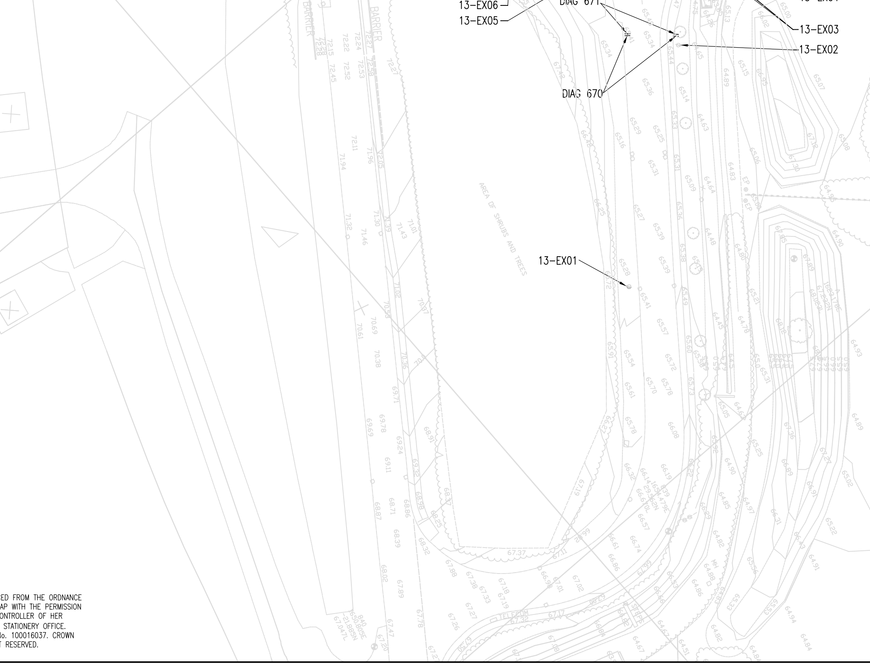

REGULATORY SIGN DIAG 671

REGULATORY SIGN DIAG 606 & WARNING SIGN DIAG 515

REGULATORY SIGN DIAG 670 (40mph)

WARNING SIGN DIAG 510

PEDESTRIAN/CYCLEWAY SIGN DIAG 956

PEDESTRIAN/CYCLEWAY SIGN DIAG 965

REPRODUCED FROM THE ORDNANCE SURVEY MAP WITH THE PERMISSION OF THE CONTROLLER OF HER MAJESTY'S STATIONERY OFFICE, LICENCE No. 100019037. CROWN COPYRIGHT RESERVED.

N:\Bicester New Town\DRAWINGS\AUTOCAD\TS Traffic Signs, Road Markings\1903-TS-032.dwg 21/05/2009 14:51:45 Hardy, Jonathon