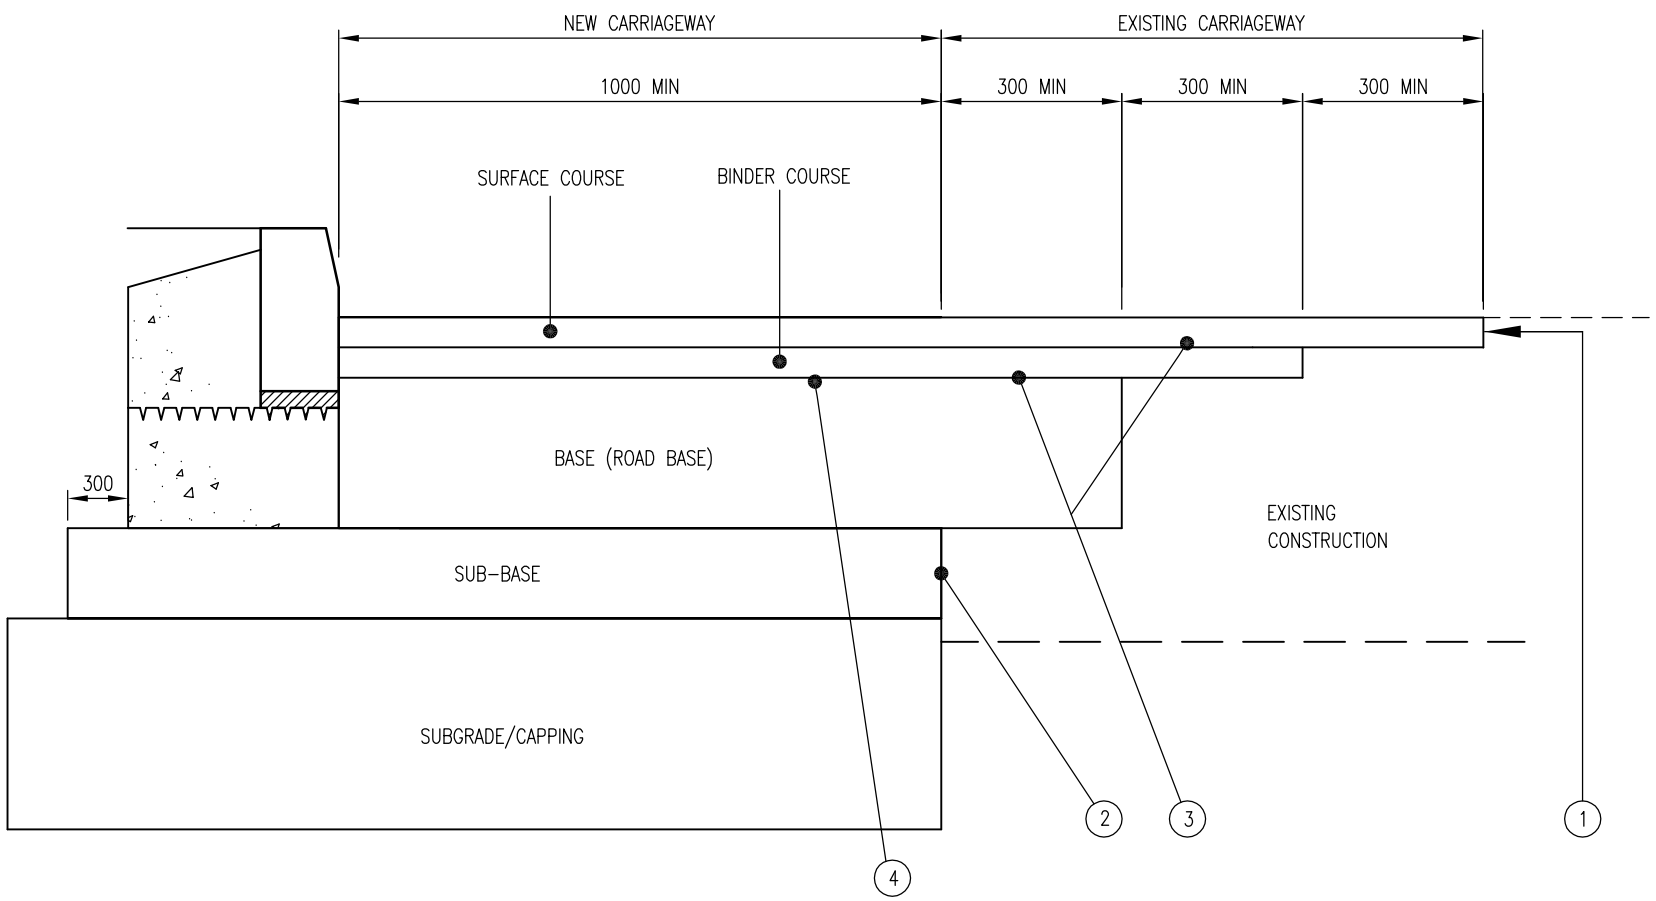

1. A STRAIGHT SAW CUT JOINT SHALL BE CUT PRIOR TO PLANING OFF EXISTING FLEXIBLE PAVEMENT. DEPTH OF SAW CUT TO SUIT PROPOSED SURFACE COURSE THICKNESS. VERTICAL FACE OF THE EXISTING SURFACE COURSE IS TO BE PAINTED WITH ASPHALTIC CEMENT IN ACCORDANCE WITH Cl 903.22

2. THE EXISTING FACE SHALL BE BROKEN BACK TO SOUND MATERIAL, CUT CLEAN AND VERTICAL

3. EXISTING SURFACING TO BE PLANED OFF TO PRODUCE SOUND LEVEL STEPS TO SUIT PROPOSED SURFACING LAYERS.

4. JOINTS IN BINDER AND BASE TO BE TREATED IN ACCORDANCE WITH CL. 903

DO NOT SCALE

NOTES.

1. ALL DIMENSIONS ARE IN MILLIMETRES UNLESS OTHERWISE STATED.

2. THE COST OF FORMING THE LONGITUDINAL JOINT IS TO BE INCLUDED WITHIN THE CONTRACTORS RATES FOR PAVEMENT CONSTRUCTION.

3. ALL BITUMINOUS MATERIALS TO BE LAID IN ACCORDANCE WITH BS 594987.

4. FOT TRANSVERSE DETAILS ONLY, EDGE OF EXISTING CARRIAGEWAY TO BE CUT BACK TO SOUND CONSTRUCTION (MIN 300mm)

5. FOR DETAILS OF PAVEMENT MATERIALS REFER TO RELEVANT PAVING DETAILS.

6. ALL CLAUSE NUMBERS REFER TO THE SPECIFICATION FOR HIGHWAY WORKS. SHW INCLUDES INTERIM ADVICE NOTE 101/07 (AMENDMENT 1) FOR 900 SERIES

REV	DATE	BY	DESCRIPTION	CHK	APD
C	03/12/08	JH	ISSUED FOR TECHNICAL APPROVAL	JAM	GH
B	30/05/08	JH	MINOR AMENDMENTS	LH	JM
A	11/03/08	JH	INITIAL ISSUE	LH	JM

DRAWING STATUS:
FOR TECHNICAL APPROVAL

WSP
Mountbatten House, Basing View, Basingstoke, Hampshire RG21 4HJ
Tel: +44 (0)1256 318800 Fax: +44 (0)1256 318700
http://www.wspgroup.com

CLIENT:
COUNTRYSIDE PROPERTIES

ARCHITECT:

PROJECT:
SOUTH WEST BICESTER
BICESTER, OXFORDSHIRE

TITLE:
ON SITE WORKS
DIAGRAMATIC SECTION
OF LONGITUDINAL PAVEMENT JOINT

SCALE @ A3:	CHECKED:	APPROVED:
N.T.S.	LH	JM
CAD FILE:	DESIGN-DRAWN:	DATE:
1903-SD-209	PJ	SEPTEMBER 2007

PROJECT No:	DRAWING No:	REV:
11011903	1903/SD/209	C

© WSP Group plc

N:\BICESTER NEW TOWN\DRAWINGS\AUTOCAD\SD STANDARD DETAILS\1903-SD-209.DWG 02/08/2006 15:51:27 Hardy, Jonathan