Front Elevation

Rear Elevation

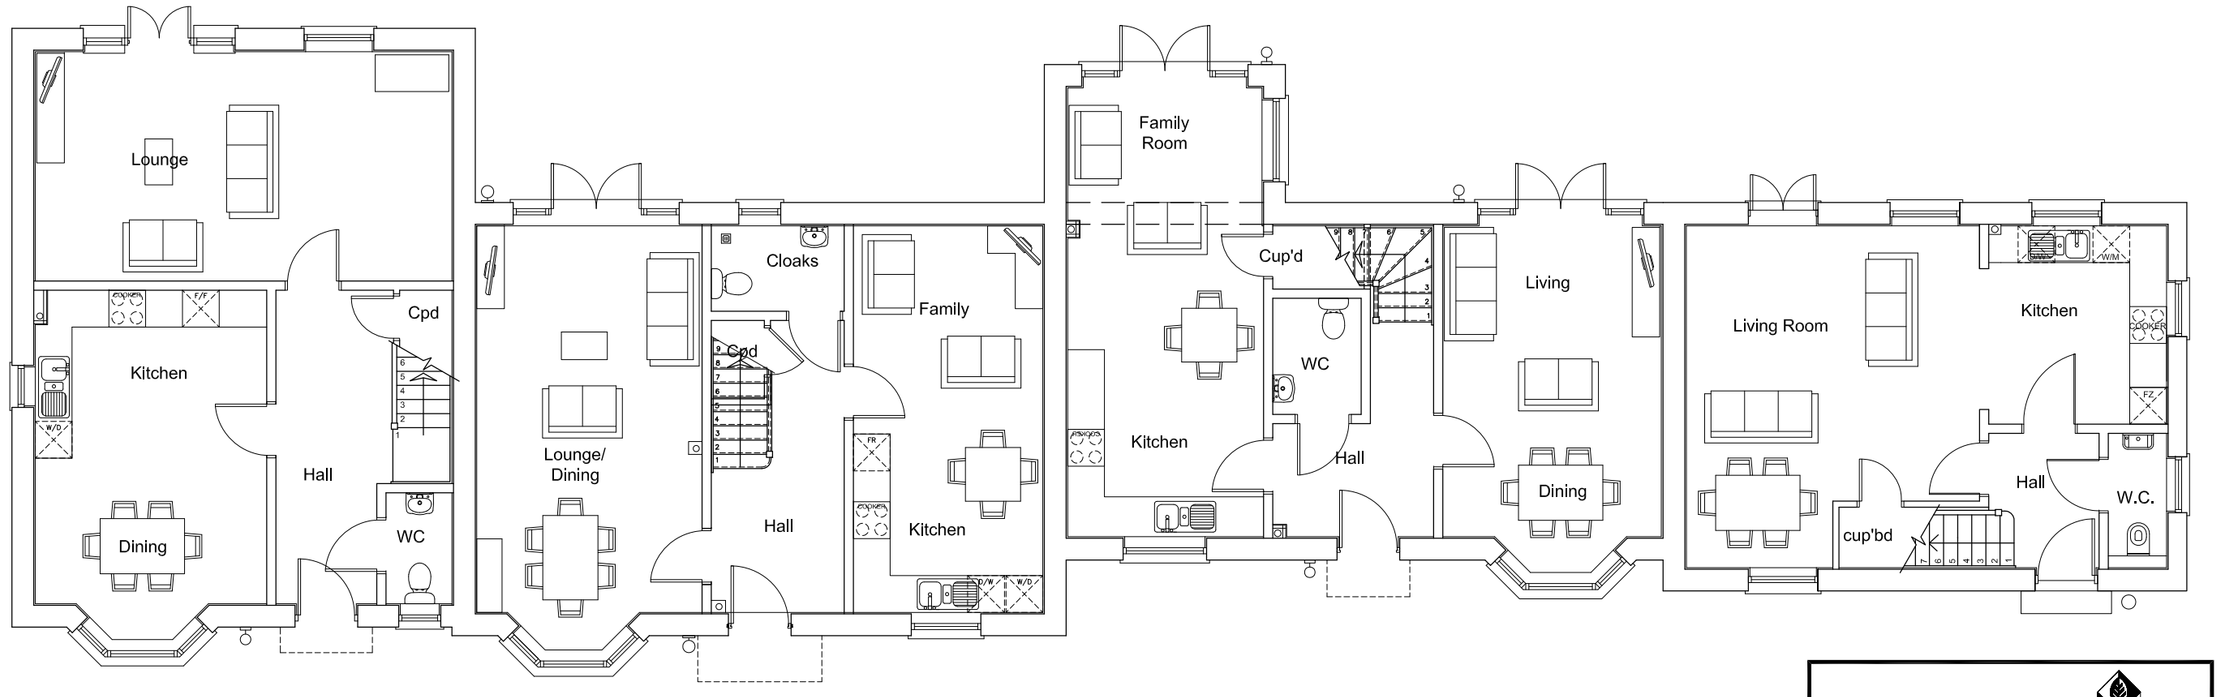

Ground Floor Plan

revision:	date:	description:

Countryside Properties

Countryside Properties PLC
Countryside House
The Drive
Brentwood
Essex CM13 3AT
Tel: 01277 260000 Fax: 01277 656080
www.countrysideproperties.com
Group Chief Architect: Mette McLaney B Arch (Hons) RIBA

site:

Area KM1 - Kingsmere
Bicester

title:

Plots 35-38
Plans and Elevations

floor area:

finish. area: ft²
struct. area: ft²

BSI REGISTERED
FS 53054 Quality Management
EMS 61820 Environmental Management

drawn by: RR
checked:
scale: @A2 1:100
date: November 2009

drawing no: N00200-PL-270
sheet no:
revision:

© This drawing is copyright of Countryside Properties Plc and must not be copied or reproduced in whole or in part, nor used in conjunction with any project without Countryside's written consent.

G:\GROUP P AND D\Bicester\BICESTER KM1\PLANNING APPLICATION 06.11.09\Street scenes\Plots 35-38.dwg