FOR CONTINUATION SEE
GREEN CORRIDOR
DWG NO DFD/BIC/SL6/L8 REV A

existing trees and hedgerows to be retained

section of hedge to be removed to allow 3m wide footpath / cycleway

existing ridge and furrow retained as landscape feature

long grass in swales and bank

existing trees and hedgerows to be retained

indicative position of pedestrian access from development - section of hedge to be removed when definate position agreed

bridge 1 to detail

VISTA

existing ditch to be retained and cleared.

existing ditch culvert

3m wide tarmac footpath/ cycleway

1.2m wide tarmac footpath

1.5m wide tarmac footpath

possible location for Public Art

position of LEAP

position of NEAP

existing grass to be left long

mown grass

close mown path

existing tree removed

existing ridge and furrow retained as landscape feature

existing trees and hedgerows to be retained

bridge 3 to detail

indicative position of pedestrian access from development - section of hedge to be removed when definate position agreed

long grass in swales and bank

existing section of hedge removed

Existing trees to be removed

potential location for Public Art

bridge 2 to detail

indicative position of pedestrian access from development - section of hedge to be removed when definate position agreed

existing trees and hedgerows to be retained

existing ridge and furrow retained as landscape feature

indicative position of pedestrian access from development - section of hedge to be removed when definate position agreed

existing ridge and furrow retained as landscape feature

bench

litter bin

hatched section of path to be 1.5 wide

Iroka traditional arched bench with flat arms

Iroka Woolbrook Litter bin

Benches and Litter Bins
Orchard Street Furniture
tel:- 01491 642123
email:- sales@orchardstreet.co.uk.
www.orchardstreet.co.uk

Trees
QI Quercus Illex 12-14 cm girth RB
CC Corylus Colurna 12- 14 cm girth RB
JR Juglans Regia 12 - 14 cm girth RB
PS Pinus Sylvestris 10L CG
SA Salix Alba Tristris 12 - 14 cm girth RB
PCC Pyrus Chanticleer Callyerana 12-14 cm girth RB
PSA Prusnus Subirtella Autumnalis 12 - 14 cm girth RB
PT Populus Tremulus 12-14 cm girth RB
ST Sorbus Tomentosa 12 - 14 cm girth RB

Native Hedging A
50% Crataegus Monogyna 386no
10% Acer Campestre 78no
10% corylus Avellana 78no
5% Sambucus Nigra 39no
5% Ulmus Glabra 39no
5% Cornus Sanguinea 39no
5% Euonymus Europeans 39no
5% Rosa Canina 39no
to be planted bare root two staggered rows at 350mm centres with 450mm between rows, to be protected with rabbit guard and stout cane

Existing hedgerows to have any gaps replaced with Prunus Spinosa 600- 900 br at 350 centres with rabbit guards and cane

All new trees marked * to be protected using:-
BX14 1275 Under 437 dia
Mild steel circular tree guard.
Broxap Ltd.
Rowhurst Industrial Estate
Chesterton
Newcastle-under-Lyme
Staffordshire
ST5 6BD
Tel: 0844 800 4085

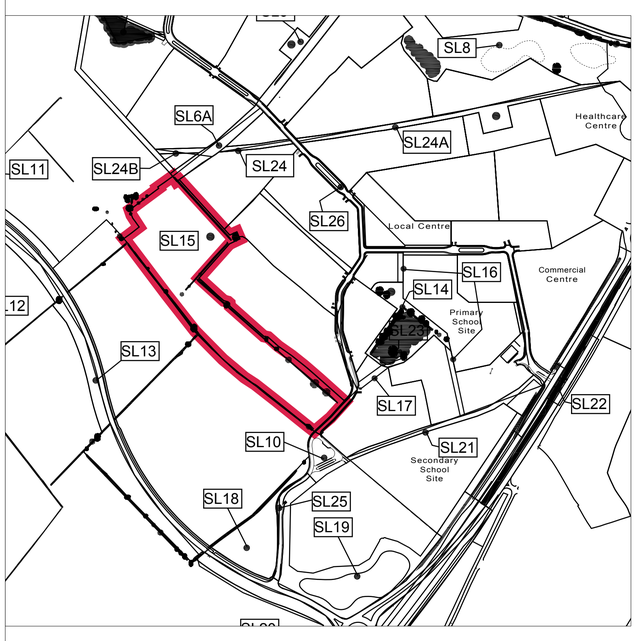

LOCATION PLAN - NOT TO SCALE

existing grass to be left long

close mown path

existing trees and hedgerows to be retained

indicative position of pedestrian access from development - section of hedge to be removed when definate position agreed

existing ridge and furrow retained as landscape feature

bench

litter bin

existing ridge and furrow retained as landscape feature

existing trees and hedgerows to be retained

existing grass to be left long

long meadow grass

1000 high Estate railings gloss black by Alpharail www.alpharail.co.uk tel 01623 750214 or any other equal and approved

close mown grass verge

wrought iron entrance gates

potential location for Public Art

existing hedge removed

close mown grass verge

1000 high Estate railings gloss black by Alpharail www.alpharail.co.uk tel 01623 750214 or any other equal and approved

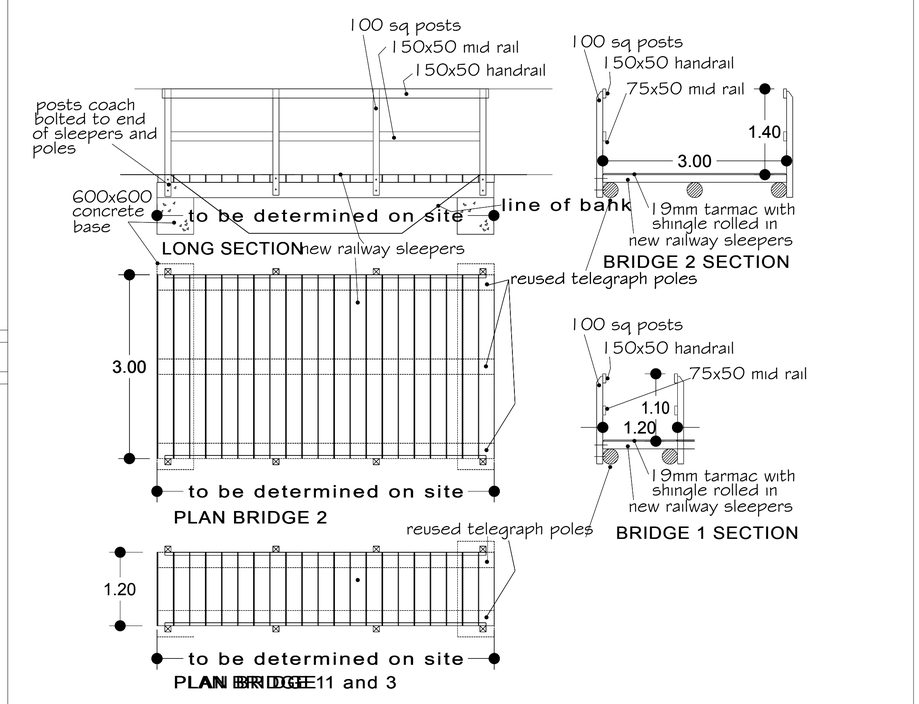

BRIDGE DETAILS scale 1:50

REVISION "L" COMMENTS ADDED 20th DEC 2011
REVISION "K" PLANNERS COMMENTS ADDED 12 th DEC 2011
REVISION "J" COMPLETE REDESIGN FOLLOWING PLANNERS COMMENTS 14/11/2011
REVISION "H" PLAY AREA ADDED 9/9/2011
REVISION "G" PLANNERS COMMENTS ADDED 30 th MARCH 2010
REVISION "F" PLANNERS COMMENTS ADDED MARCH 2010
REVISION "E" PLANNERS COMMENTS ADDED MARCH 2010
REVISION "D" PLANNERS COMMENTS ADDED MARCH 2010
REVISION "C" PLANNERS COMMENTS ADDED FEB 2010
REVISION "B" PLANNERS COMMENTS ADDED FEB 2010
REVISION "A" PLANNERS COMMENTS ADDED FEB 2010

Countryside
STRATEGIC
Countryside Properties (Special Projects) Ltd
Countryside House
The Drive Brentwood Essex CM13 3AT
Telephone 01277 260000 Facsimile 01277 690690
www.countryside-properties.co.uk E-mail Countryside@dial.pipex.com

david fountain designs ltd
Architectural and Landscape Design Consultants
The Design Studio
Ivy Lodge
71 Belmont Avenue
Wickford
Essex SS12 0HG
tel:/fax- 01268 461344
email:- davidfountain@blueyonder.co.uk
mobile:- 07730 064853
www.davidfdesigns.com
www.4scapes.com
www.gardensforkids.com

Description: LANDSCAPING DETAILS TO WHITELANDS FARM SL15	Drawing Name: BICESTER OXFORD	
	Dwg number: DFD/BIC/L19	Rev: L
Drawn by: DAVID FOUNTAIN	Scale(s): 1:500@A0	Date: 29/7/2009