Note: All dimensions must be checked on site and not scaled from this drawing.

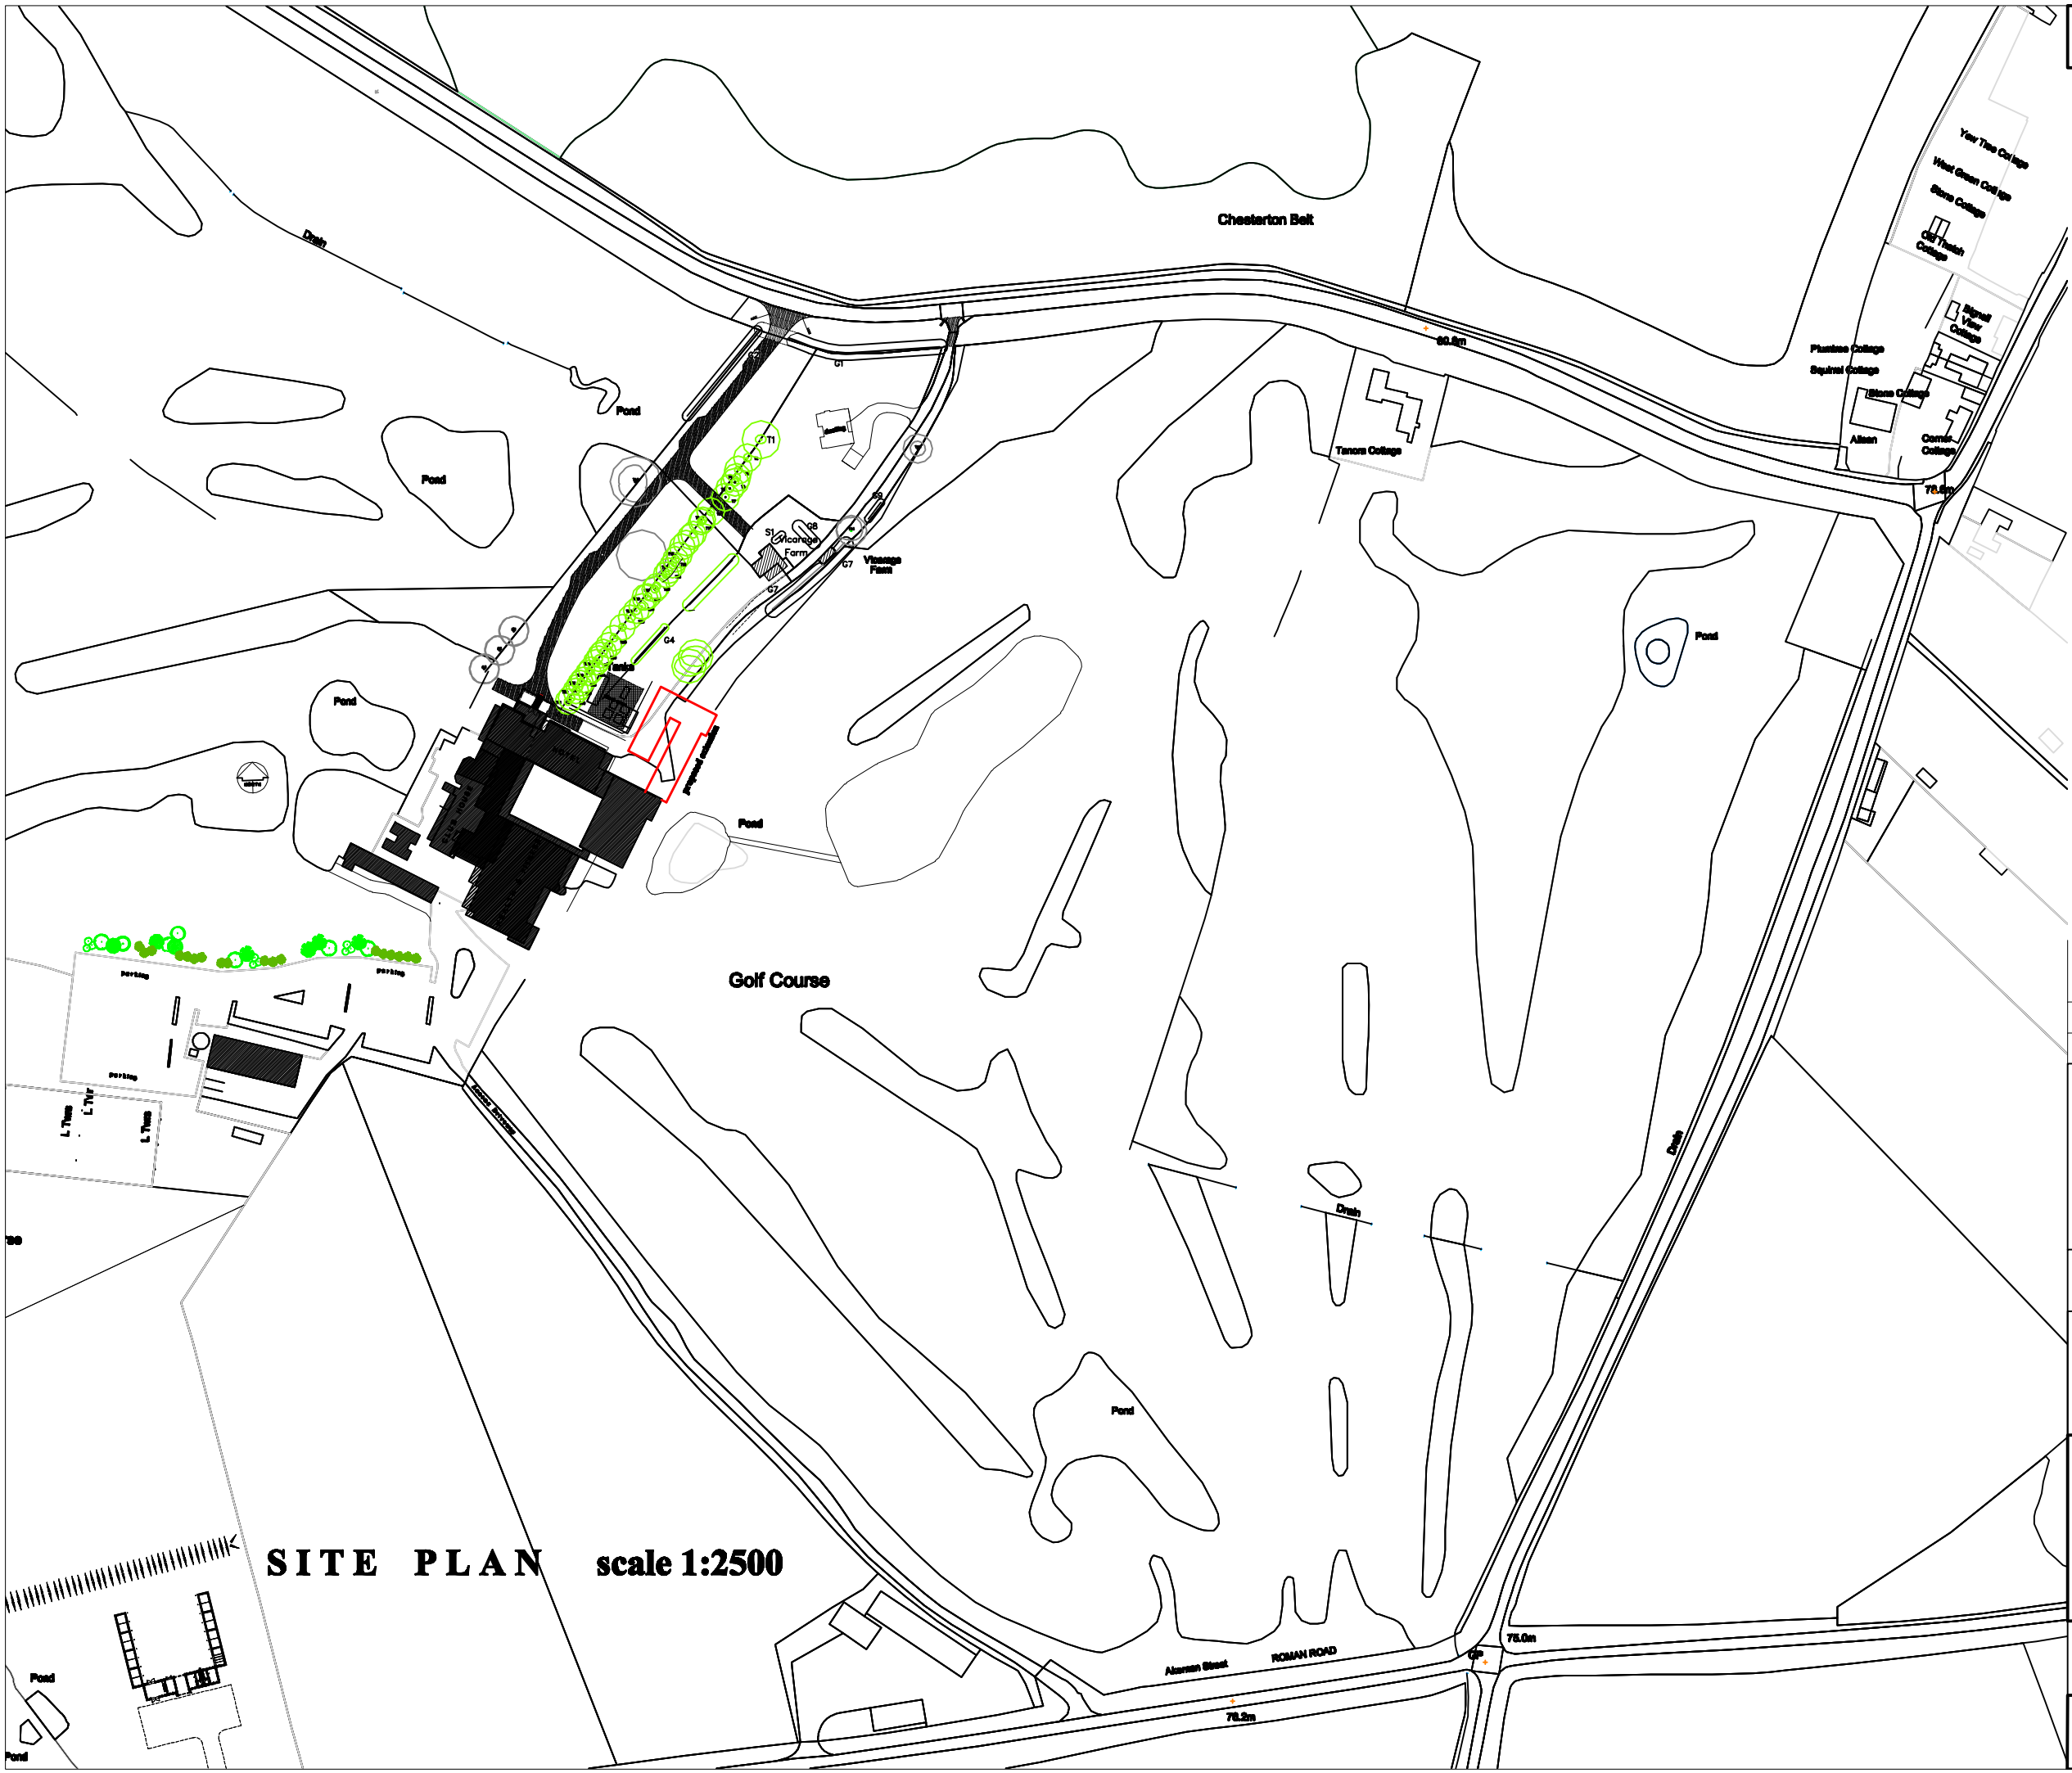

Rev.	Date	Revisions

Steve Karpa
Architectural Detailing
15 Taylor Close, Bicester, Oxon, OX26 3HB
Tel/Fax: 01869 322671 Mobile: 07905261592
steveskarpa@hotmail.com

Client:
Bicester Hotel, Golf & Spa

Job Title:
PROPOSED EXTENSION AT:
BICESTER HOTEL, GOLF & SPA,
CHESTERTON, OXON.

Drawing Title:
SITE PLAN

Scale:	Date:	Drawn:
1:2500	July 2013	SJK

Drawing Number:
SK.12-543-04