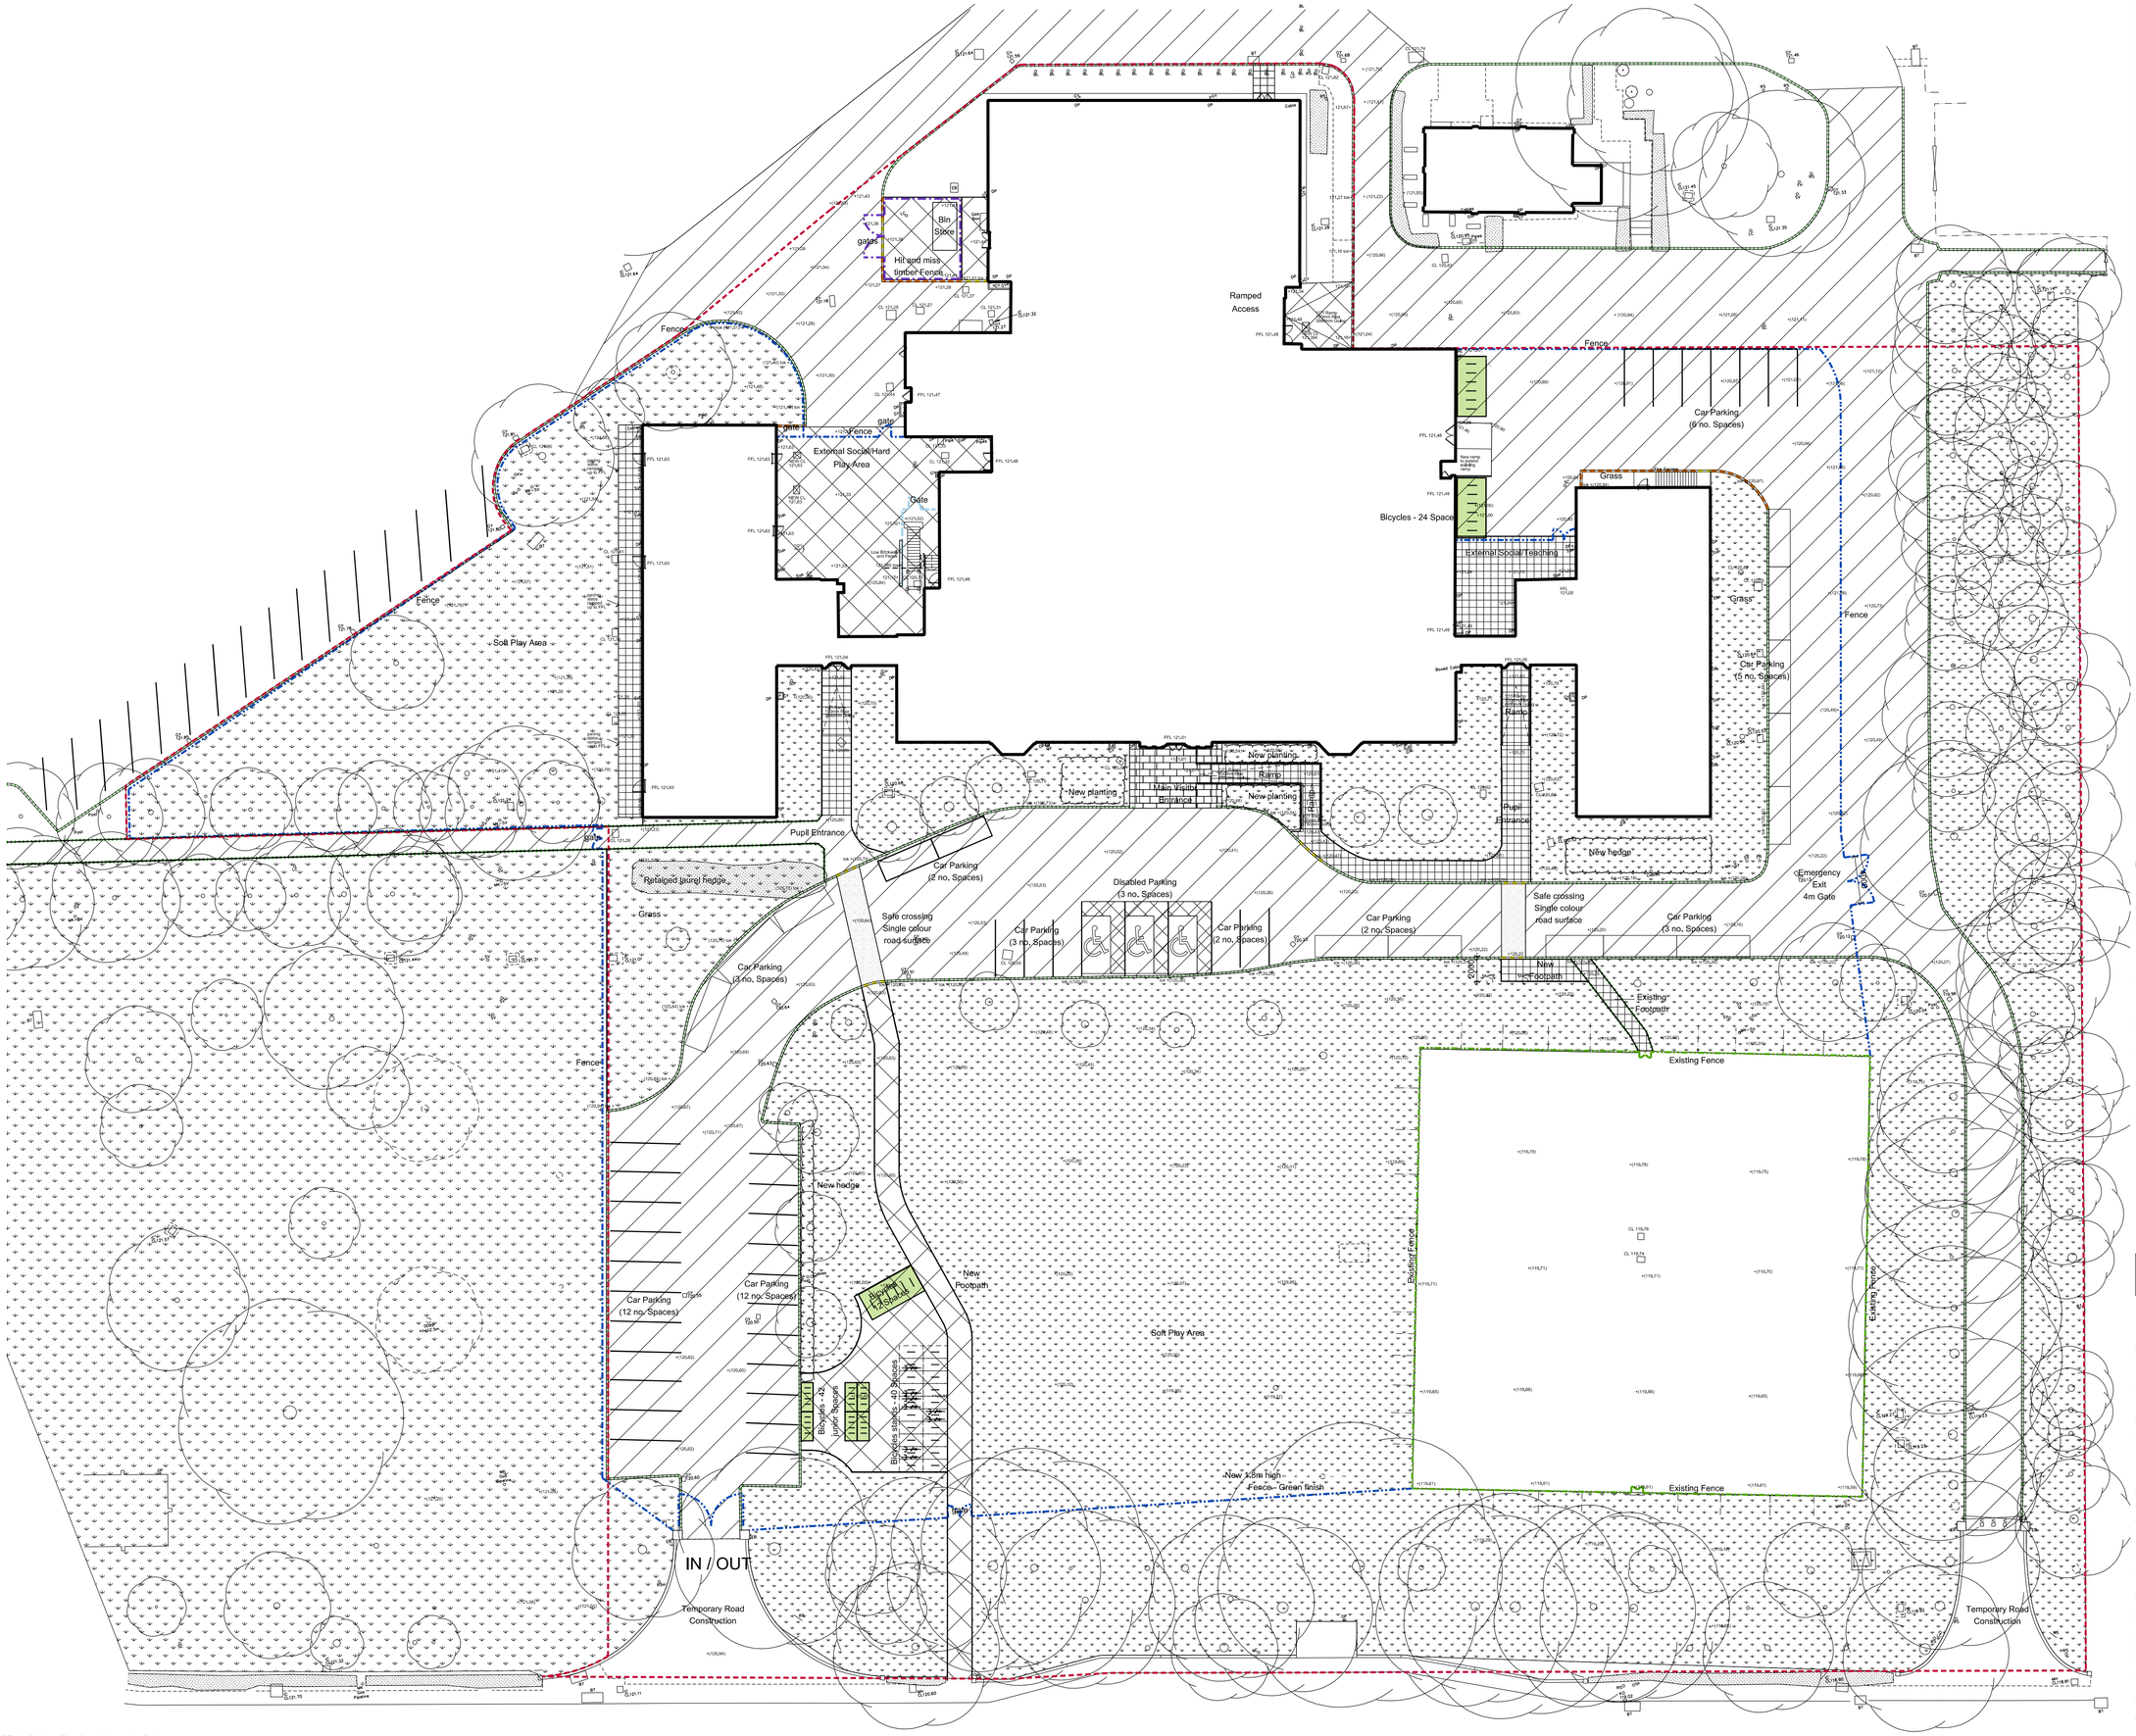

This line should measure 100mm along x and y axes when printed

LEGEND

Site Boundary Line

Soft Landscape

Existing Trees retained

Existing Grass to be Retained and Made Good

+(00.00) Existing level

+00.00 +00.00tok. +00.00tow. Proposed levels tok. = top of kerb tow. = top of wall

Proposed coordinates

Hard Landscape

Concrete paving slabs; laid stack bond Q25.120/315

Existing Stone Paving to be retained and Made Good

Proposed Pedestrian Tarmacadam Q22.15

Existing Tarmacadam to be Made Good

Safe crossing Single Colour Road Surface

Existing Kerb to be Retained and Made Good

Concrete Pin kerb Q10.110

Standard Concrete Kerb Q10.111

Standard Concrete Drop Kerb Q10.111

Fencing (with rabbit wire)

Existing Fence to be Retained

1800mm Weld Mesh Fence Q40.27

1100mm high weld mesh for fire escape stairs Q40.27A

1.8m Timber hit and miss fencing to bin store Q40.26

Cycle Stores Q50.210 and Q50.210A

Drawing must be printed/reproduced in colour.

N

Revisions

Revision	Date	Revision notes	Design change	Inspected by
A	31.10.13	GENERAL UPDATE INLINE WITH DESIGN DEVELOPMENT	GR	JN
B	05.11.13	All soft landscaping removed and existing grass to be retained clarified. Paving to outdoor teaching area reduced. Key and kerb/fence colours updated for clarity.	GR	JN
C	26.03.14	General revisions as per Kier comments received on 03.03.14	SN	JN
D	22.04.14	Cycle store revisions as per Kier comments received on 16.04.14	SN	
E	08.05.14	Revisions as per Kier comments received on 22.04.14	SN	
F	02.07.14	Planning	IJ	DJ

PLANNING

Job title
Heyford Park Free School
Officers' Mess

Drawing title
Proposed Landscape Plan

Check all dimensions and verify on site. Report any errors or omissions

First issued	06.09.13
Drawn by	CM
Drawing sheet size	A1
Scale	1:250
Inspected by	NW
Job code	HFSK
Drawing number prefix	L-OM
Drawing number	1900
Revision	F

33a Vittoria Street
Birmingham
B1 3ND
T +44(0) 121 234 6440
F +44(0) 121 234 6450
bham@adp-architects.co.uk
www.adp-architects.co.uk