The copyright of this drawing is vested with Corstorphine + Wright Ltd and must not be copied or reproduced without the consent of the company.

Figured dimensions only to be taken from this drawing. DO NOT SCALE.
All contractors must visit the site and be responsible for checking all setting out dimensions and notifying the architect of any discrepancies prior to any manufacture or construction work.

NOTES:

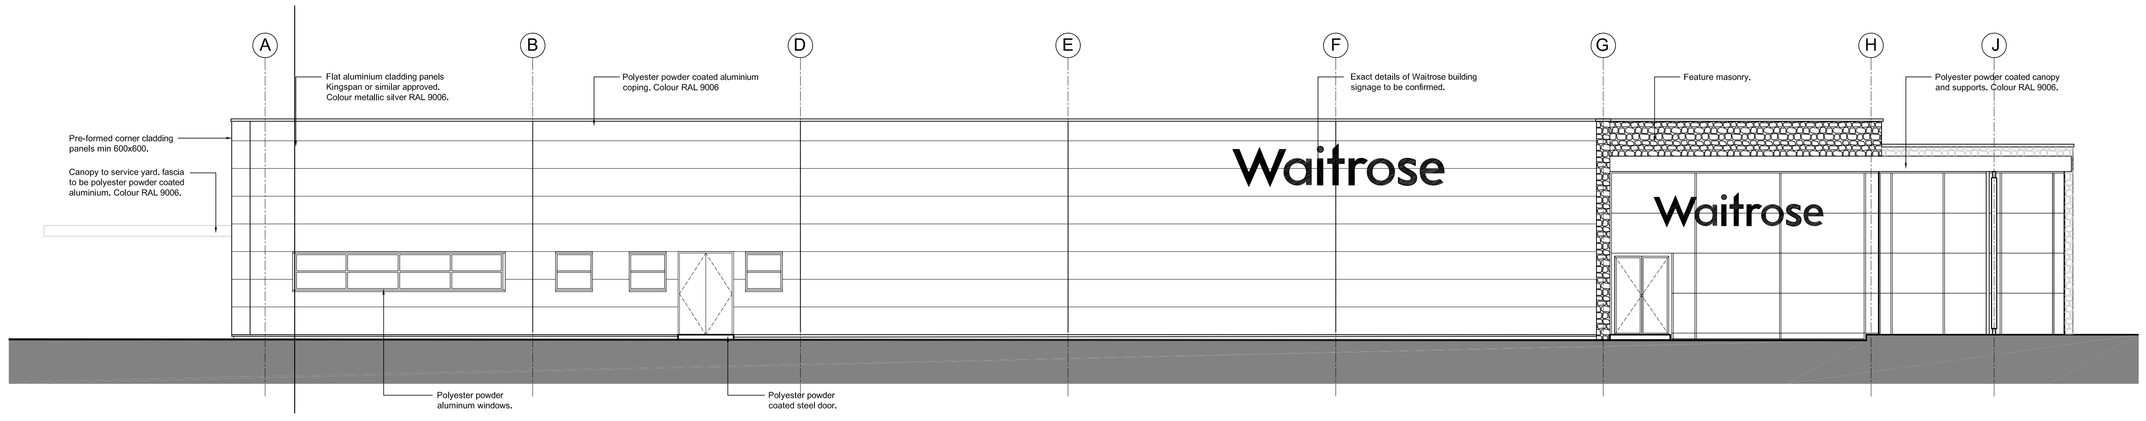

SOUTH EAST ELEVATION (to Southam Road)
SCALE 1:100

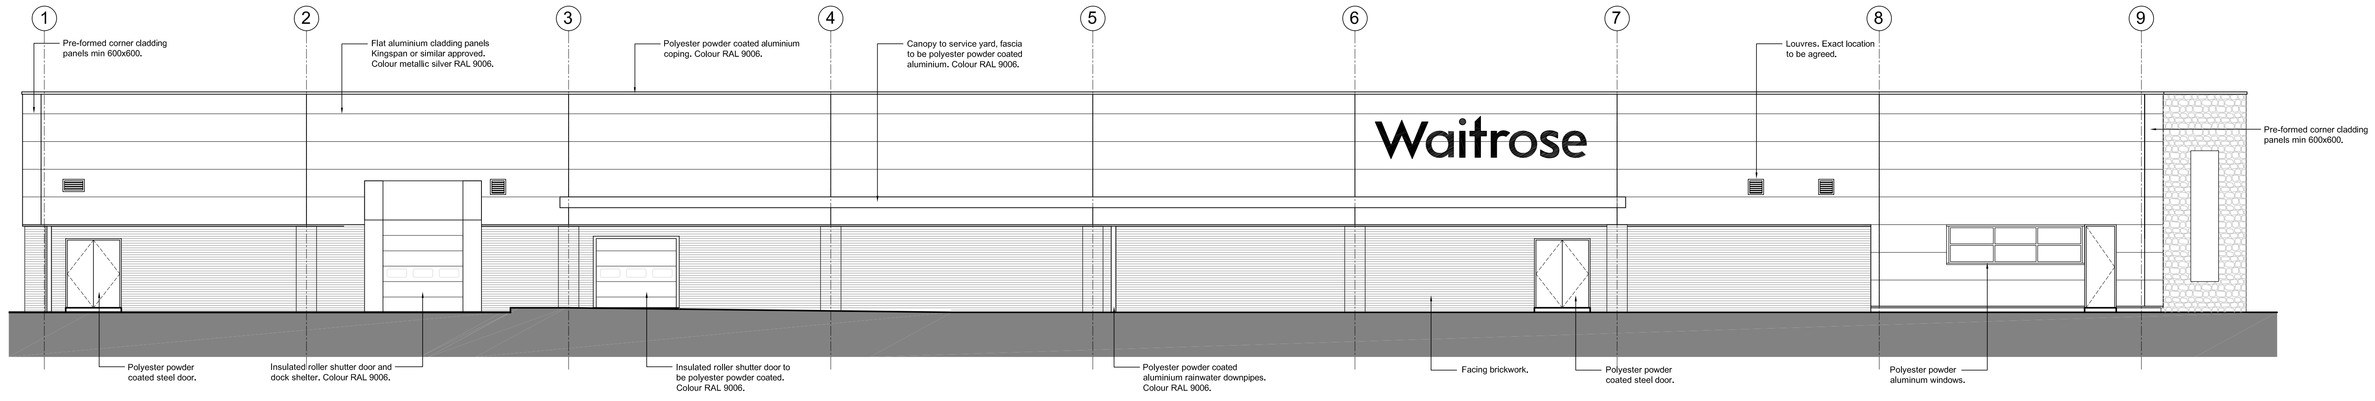

SOUTH WEST ELEVATION (to Service yard)
SCALE 1:100

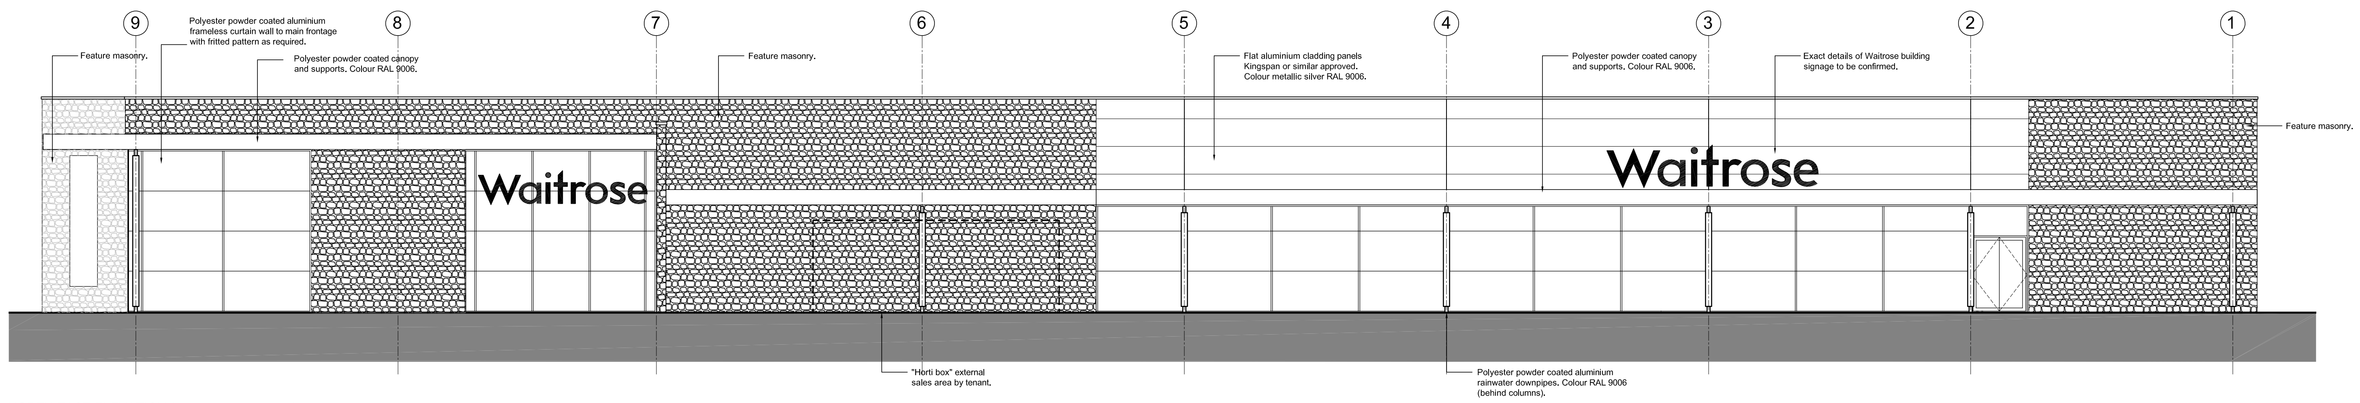

NORTH EAST ELEVATION (to customer car park)
SCALE 1:100

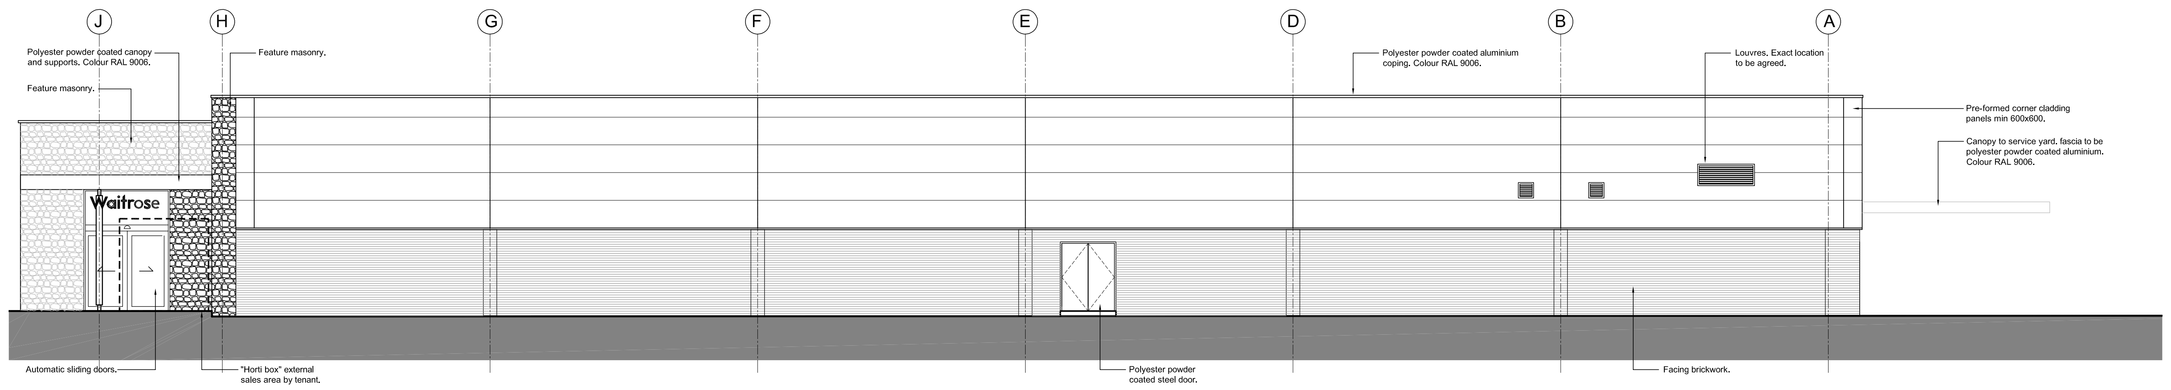

NORTH WEST ELEVATION
SCALE 1:100

REV	DATE	NOTES
B	09.04.15	Extent of feature masonry increased, canopy to shopfront increased in depth
A	24.03.15	Lobby reduced in size, extent of glazing and masonry revised to tenant requirements, windows added to back of house areas

Client

BARWOOD CAPITAL and
MONDELEZ INTERNATIONAL

Project

NEW WAITROSE STORE
SOUTHAM ROAD,
BANBURY

Drawing Title

PROPOSED ELEVATIONS

Drawn	Checked	Paper Size	Scale	Date
GH	W	A0	1:100	JAN 2015

Project No.	Drawing No.	Revision
14334	1002	B

CORSTORPHINE
+WRIGHT
ARCHITECTS

Brook Hall • Brook Street • Warwick • CV34 4BL
t 01926 658444 • w www.corstorphine-wright.com