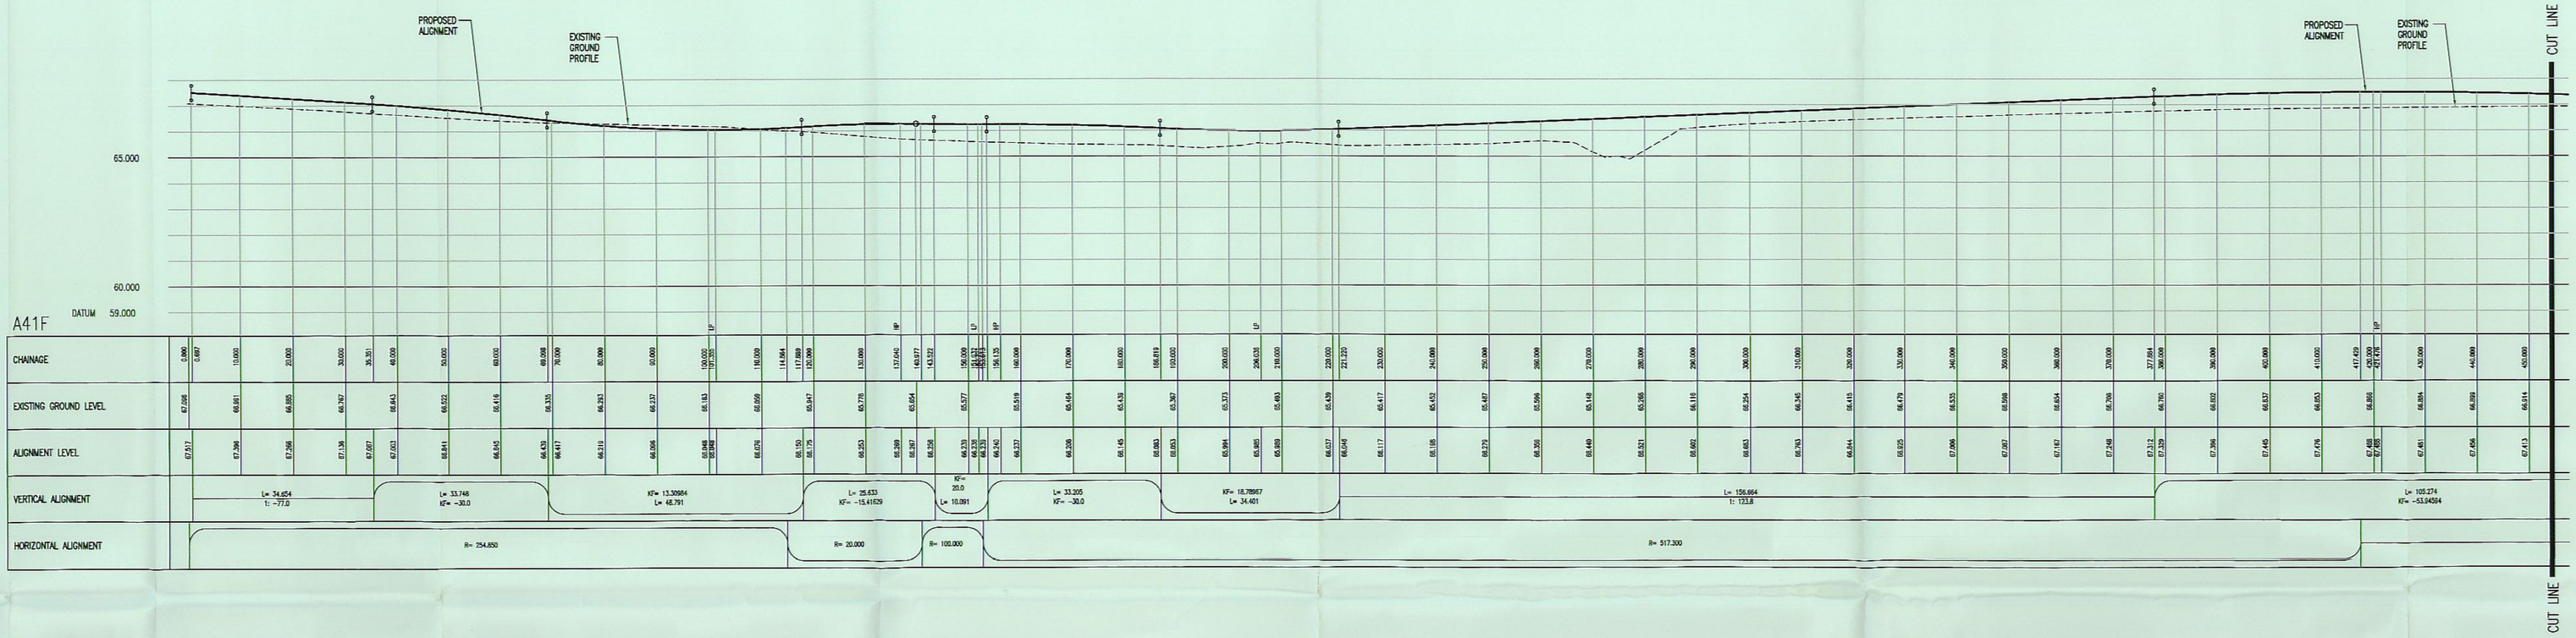

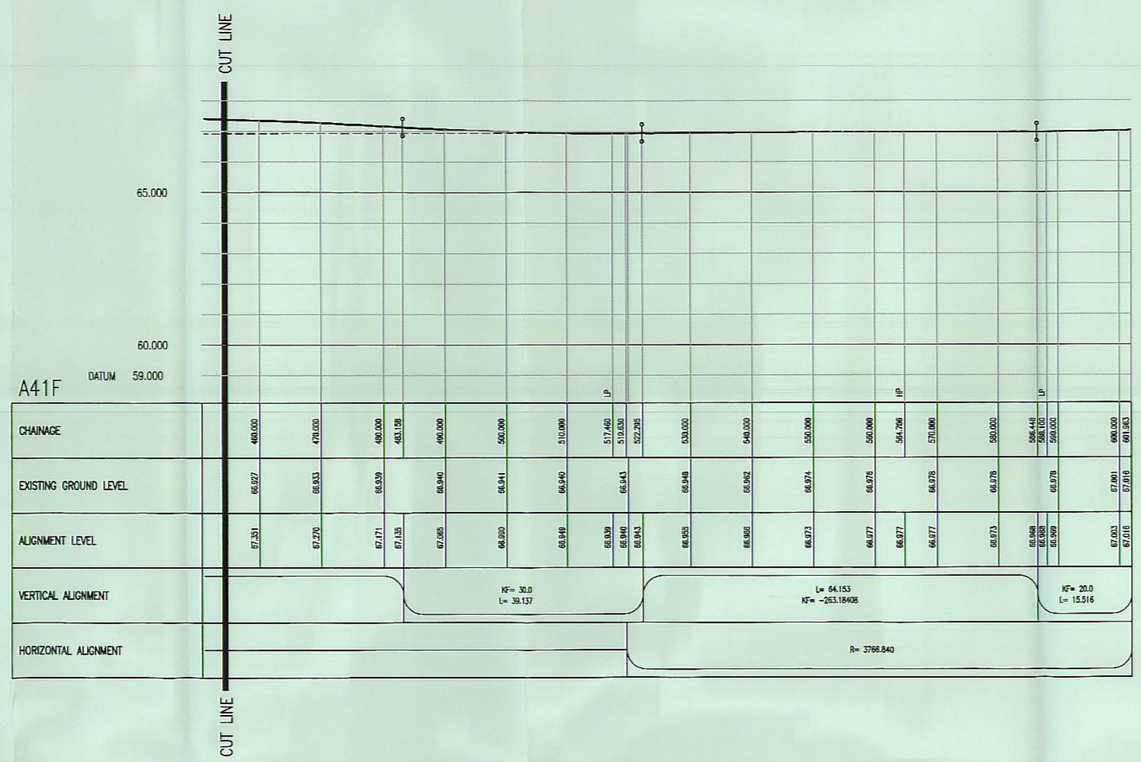

DO NOT SCALE

NOTES

1. THIS DRAWING SHOULD BE READ IN CONJUNCTION WITH ALL OTHER RELEVANT ENGINEERING DETAILS, DRAWINGS & SPECIFICATIONS.
2. ALL DIMENSIONS ARE IN METRES UNLESS OTHERWISE STATED, SIMILARLY ALL LEVELS ABOVE DATUM ARE ALSO IN METRES.
3. PRIOR TO THE COMMENCEMENT OF CONSTRUCTION WORKS, EXISTING LEVELS AND DIMENSIONS ARE TO BE CHECKED AND CONFIRMED ON SITE.

   ANY DISCREPANCIES SHOULD BE REPORTED TO THE ARCHITECT/ENGINEER IMMEDIATELY SO THAT CLARIFICATION CAN BE SOUGHT PRIOR TO THE COMMENCEMENT OF WORK.
5. FOR DETAILS OF LONGSECTION LOCATIONS REFER TO DRAWING 1903/RP/0___

FOR LAYOUT DETAILS REFER TO
Dwg No 1903/S38/ROX GR
Dwg No 1903/D/1XX.

REV	DATE	BY	DESCRIPTION	CHK	APD
B	19/06/09	JH	LONGITUDINAL SECTIONS UPDATED	JAM	GH
A	22/12/08	RJJ	FIRST ISSUE	JAM	GH

DRAWING STATUS: FOR CLIENT APPROVAL

WSP
Mountbatten House, Basing View, Basingstoke, Hampshire RG21 4HJ
Tel: +44 (0)1256 318800 Fax: +44 (0)1256 318700
http://www.wspgroup.com

CLIENT: COUNTRYSIDE PROPERTIES

ARCHITECT:

PROJECT: SOUTH WEST BICESTER
BICESTER, OXFORDSHIRE

TITLE: A41 ROUNDABOUT
LONGITUDINAL SECTIONS
SHEET 2 OF 2

SCALE @ A3:	CHECKED:	APPROVED:
H: 1:500 V: 1:100	JAM	GH
CAD FILE: 1903-RP-020	DESIGN-DRAWN: DP	DATE: December 2008

PROJECT No:	DRAWING No:	REV:
11011903	1903/RP/020	B

© WSP Group plc

Indigo, Autodesk