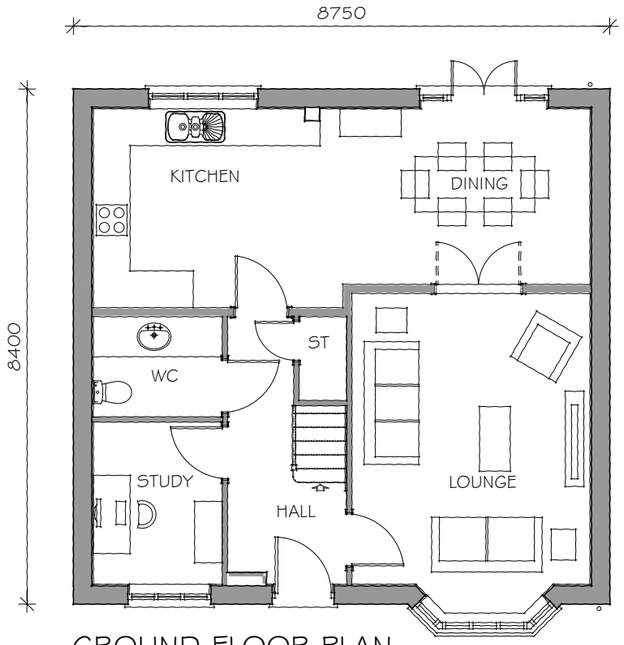

GROUND FLOOR PLAN

FRONT ELEVATION

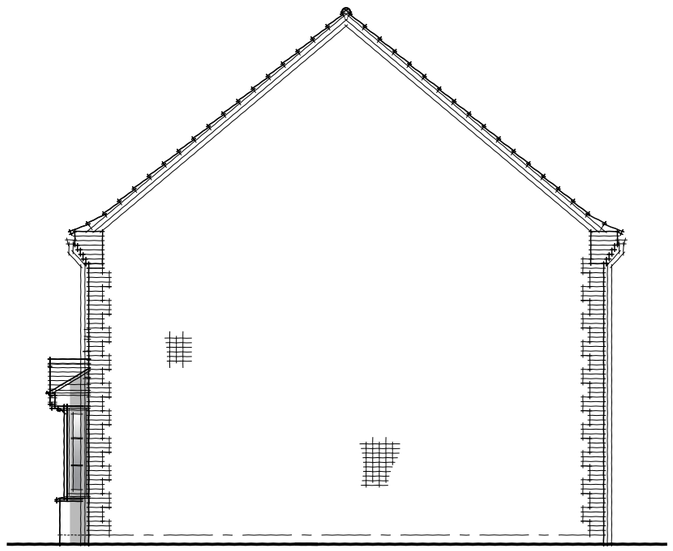

SIDE ELEVATION

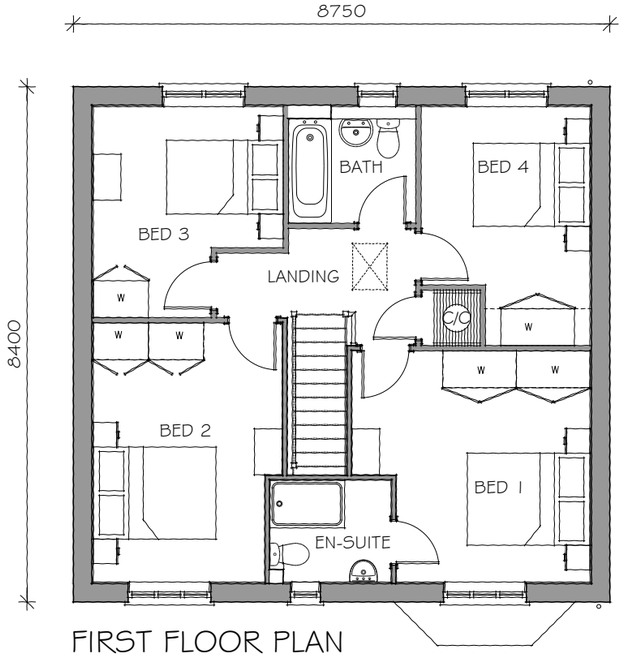

FIRST FLOOR PLAN

REAR ELEVATION

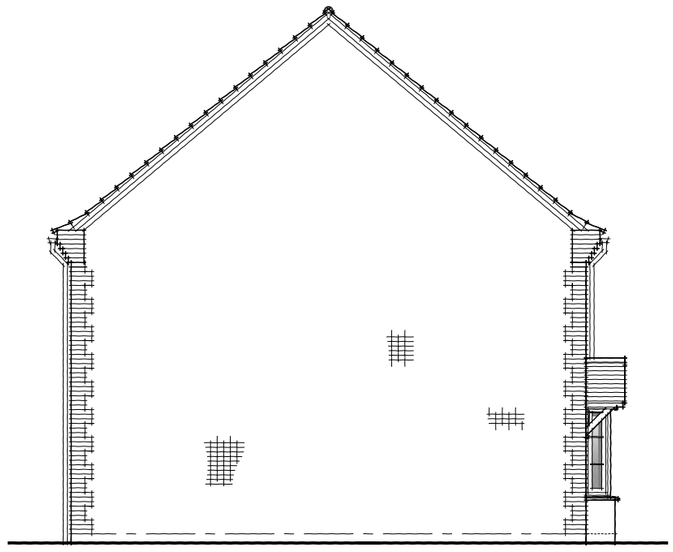

SIDE ELEVATION

PLOT: AS:
OP: 27

Taylor Wimpey

0m 1 2 3 4 5m
scale 1:100

THE HALE, CHESTERTON - TYPE S (1:100 A3)

Dwg No: LSD129.03.24C

A: Quoins amended.
B: Quoins revised.
C : Brick heads and cills shown to fenestration.

UNIT 1 PRESTON LODGE COURT I PRESTON DEANERY I NORTHAMPTON I NN7 2DS I T: 01604 871199 I W: www.lsdev.co.uk I E: info@lsdev.co.uk

Life Space Design Studio