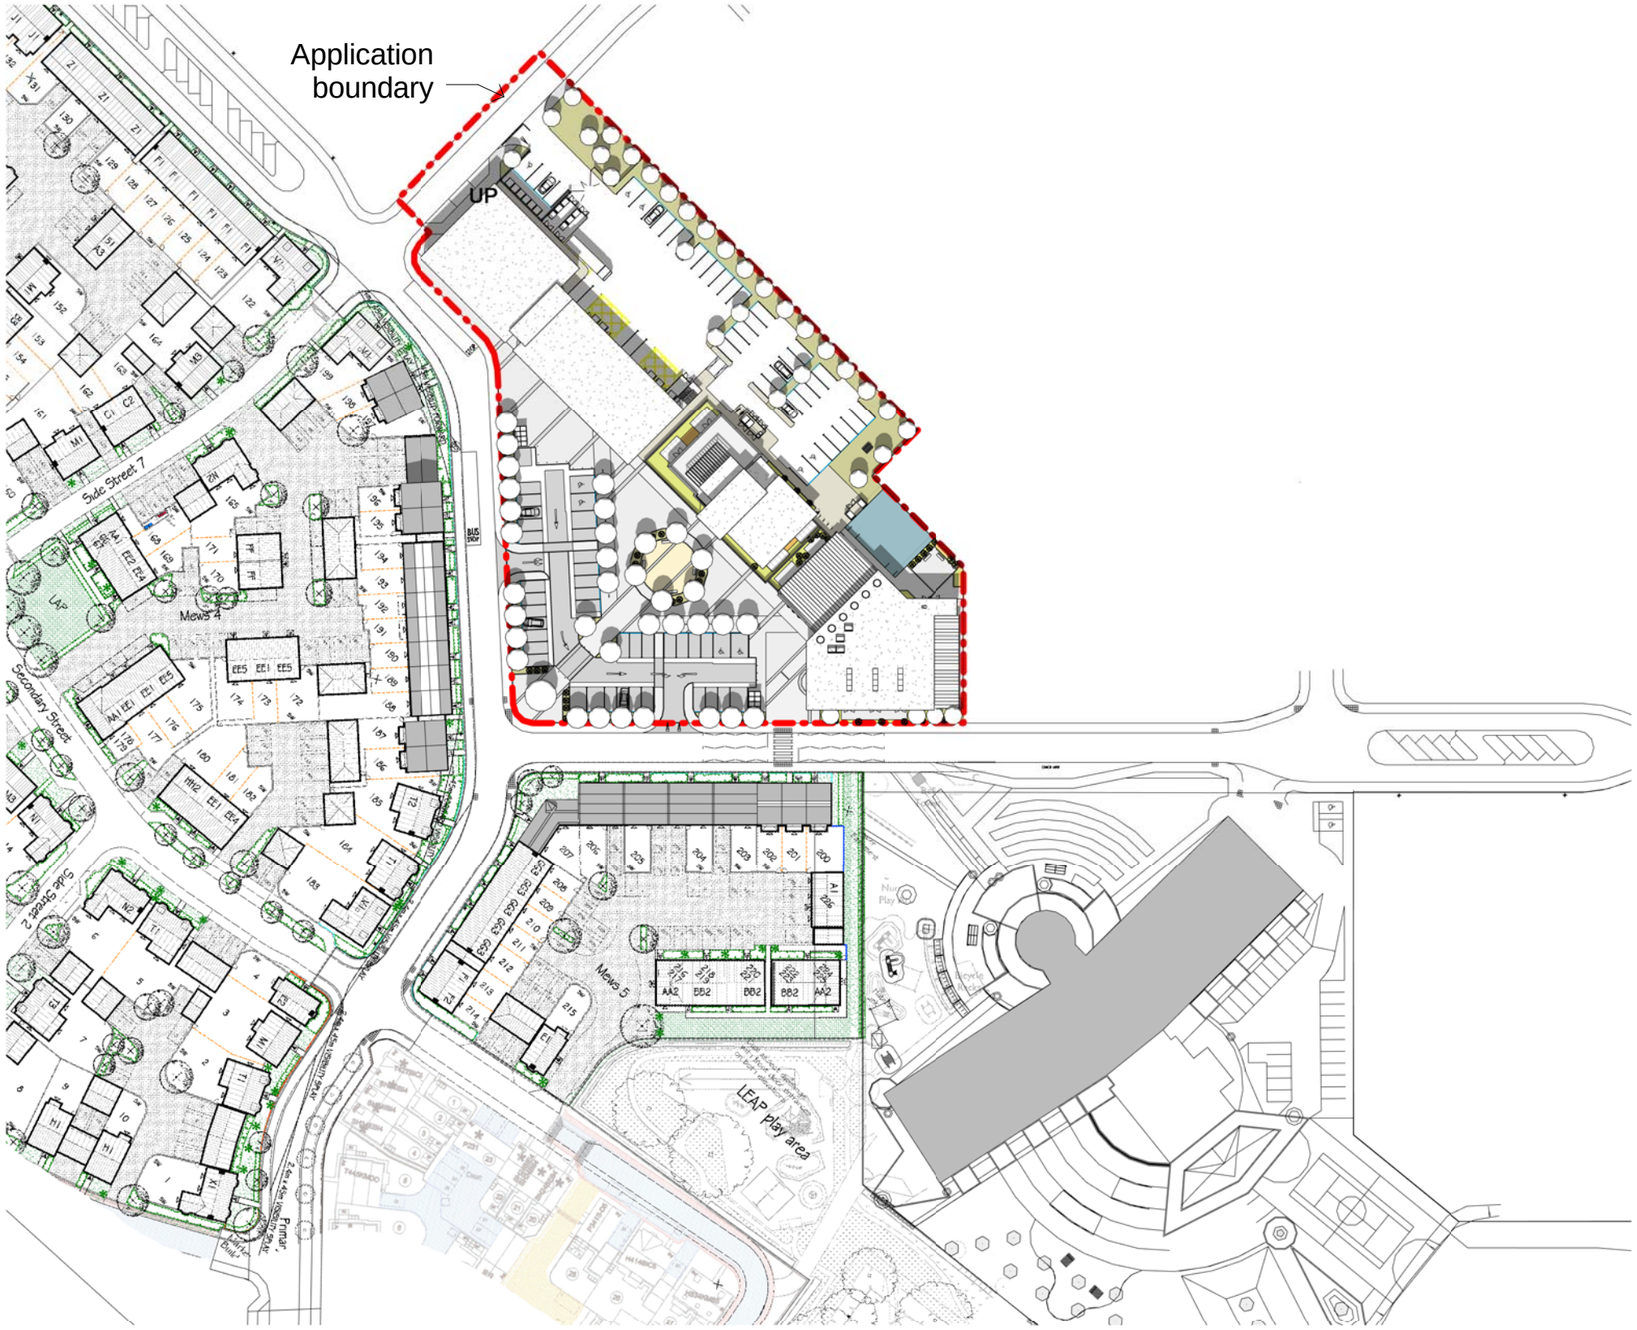

1 Site Location

1 : 1250

Revisions			
C	15.07.15		Amended to comment
D	15.10.15		Planning Submission
E	09.02.16		Revised planning submission
F	17.03.16		Amended to planners comments
G	22.04.16		Minor amendment to site boundary
H	29.04.16		Minor amendment to car park layout

N

project name: **Kingsmere, Bicester**

drawing reference: Site Proposed

job number: M9001

drawing number: AGA005

revision: H

status: **Planning**

cad ref: M:\M9001 Bicester Local Centre\22.0 Work Stage 2 - Concept Design\22.50 BIM\22.51 Central File\M9001 model planning options 5.rvt

date: MAR 15

sheet:

drawn: Designer

scale: 1 : 1250 @ A3

checked: Checker

Use figured dimensions only. All levels and dimensions to be checked on site. This drawing is to be read in conjunction with all other relevant drawings and specifications.
Hunters is a trading name of Hunter & Partners Limited.
© Hunter & Partners Limited. All rights reserved.

hunters

26-28 Hammersmith Grove
London W6 7HU

T 020 8237 8200
F 020 8741 2814
mail@hunters.co.uk

www.hunters.co.uk