LEGEND 23MAR09

- bf — Boiler flue terminal (2150 AFFL)
- mv — Mechanical ventilation terminal
- OG — Obscure glazing
- TG — Toughened glass
- Air brick to PCC floor

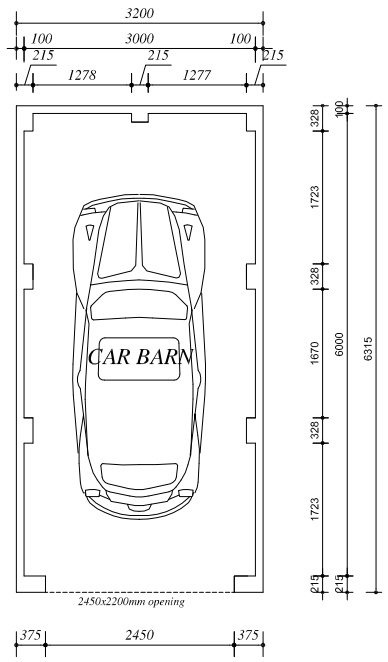

CAR BARN - PLAN
CB1 (PLOT 192)

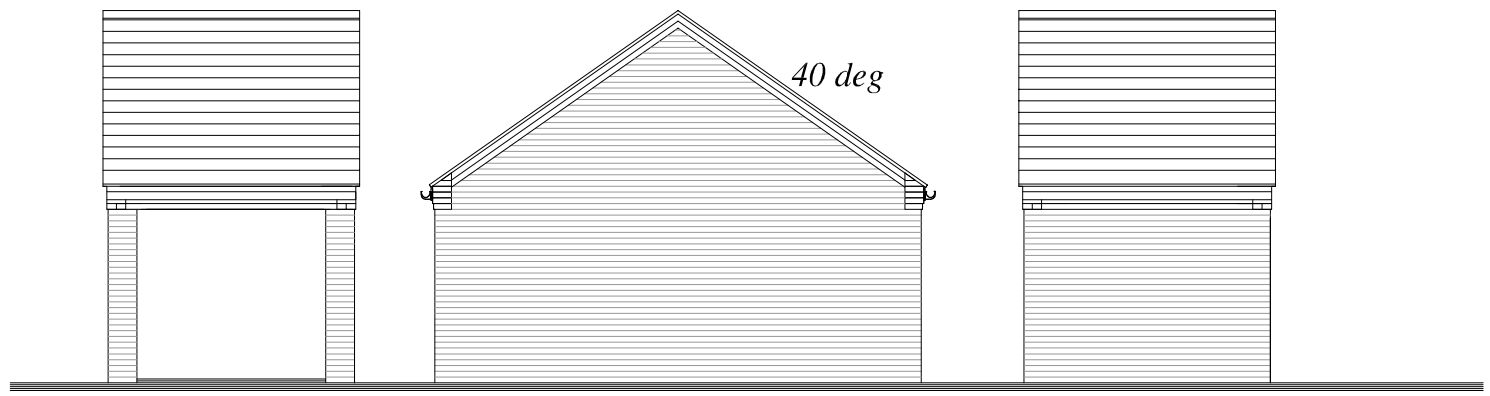

FRONT ELEVATION SIDE ELEVATION REAR ELEVATION

CAR BARN SINGLE

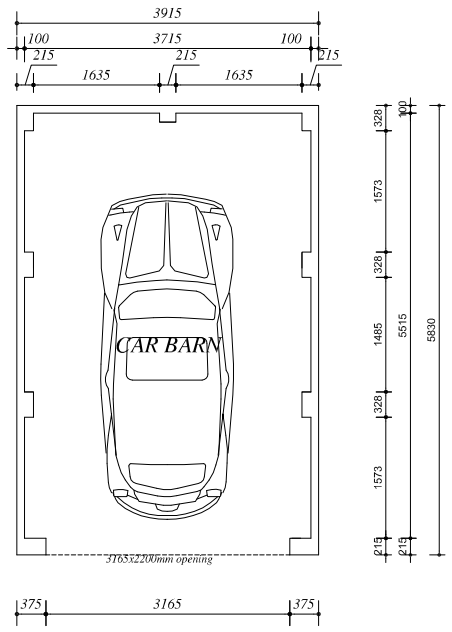

CAR BARN - PLAN
CB1 (PLOT 196)

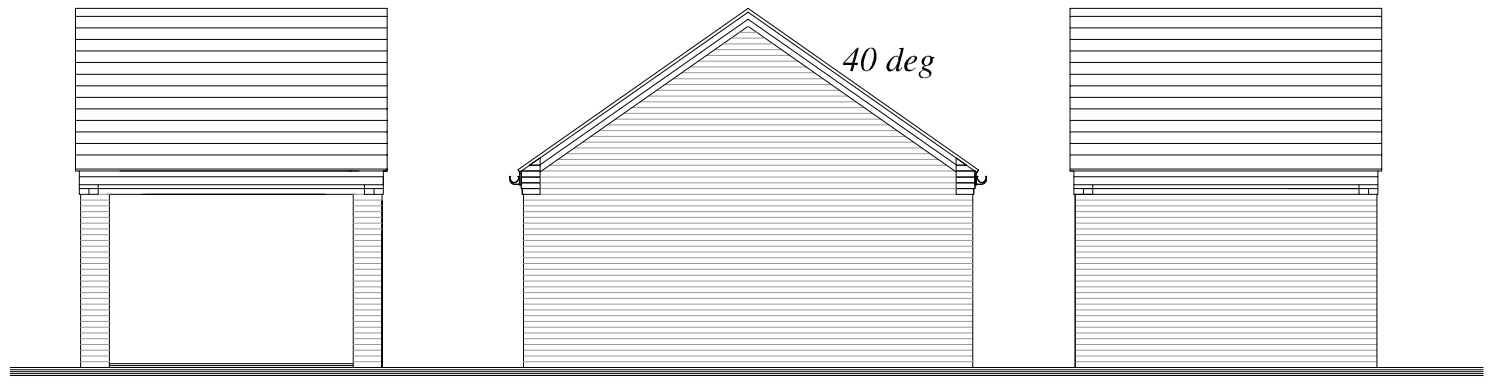

FRONT ELEVATION SIDE ELEVATION REAR ELEVATION

CAR BARN SINGLE

CAR BARNS

SITE/DRAWING REF: BICESTER KME	BOVIS HOMES
DRAWING TITLE: Garage Plans Type CB Rev -	

Do not scale from this drawing. Use written dimensions only. Any discrepancy or suggested modification is to be reported to Bovis Homes Ltd. This drawing is the copyright of Bovis Homes Ltd.