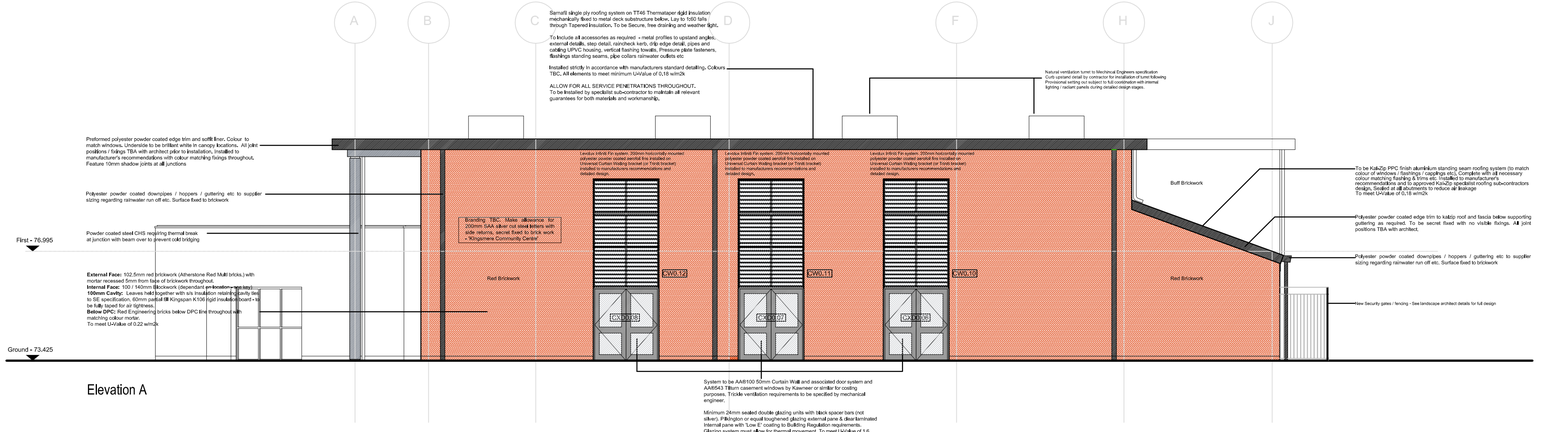

Elevation A

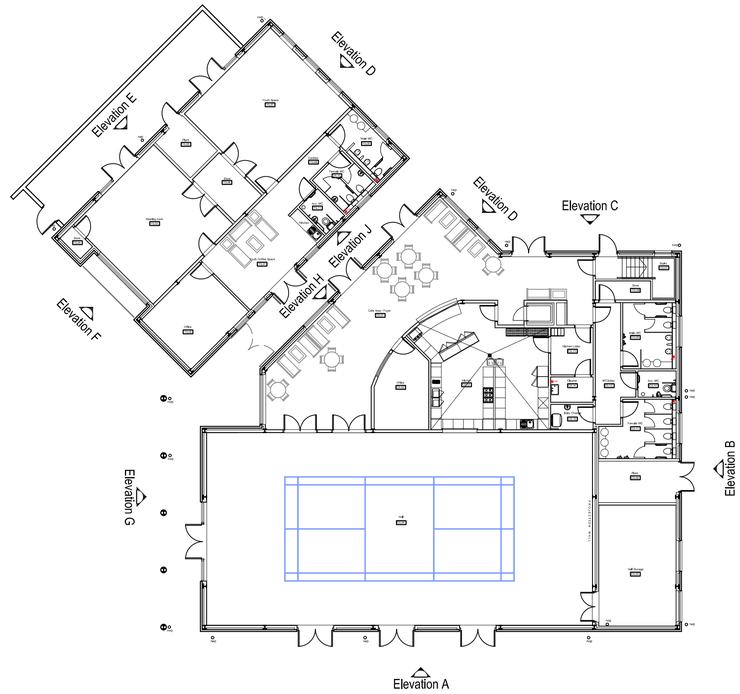

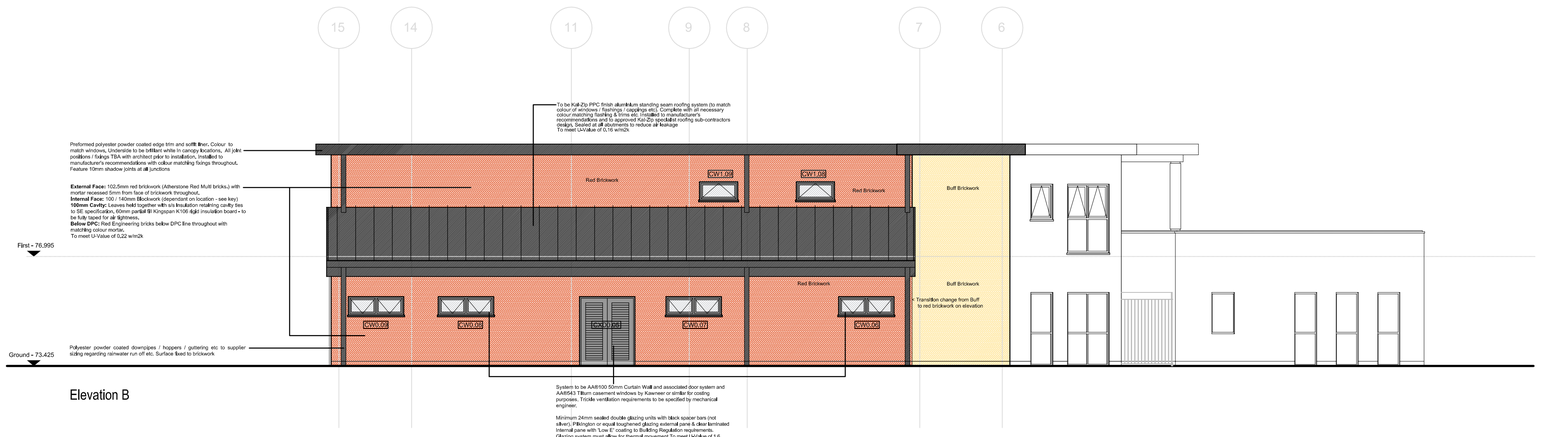

Elevation B

Elevation C

REV	DESCRIPTION	DATE	DRN	CKD
B	Block Plan Added	20.02.17	AEB	"
A	Columns adapted to PPC CHS.	16.01.17	AEB	"

Robothams Architects
The Old Library
12 Church Street
Warwick CV34 4AB
T 01926 493843
F 01926 495314
architects@robothams.co.uk
www.robothams.co.uk

robothams

PROJECT TITLE

Community Centre
Kingsmere, Bicester
Stage 3 Tender Information

DRAWING TITLE

Elevations A / B / C

STATUS	Planning				
SCALE	1:100	SHEET SIZE	A1	DRAWN	AEB
DATE	26.10.16			CHECKED	
DWG NO.	3397-170			REVISION	B