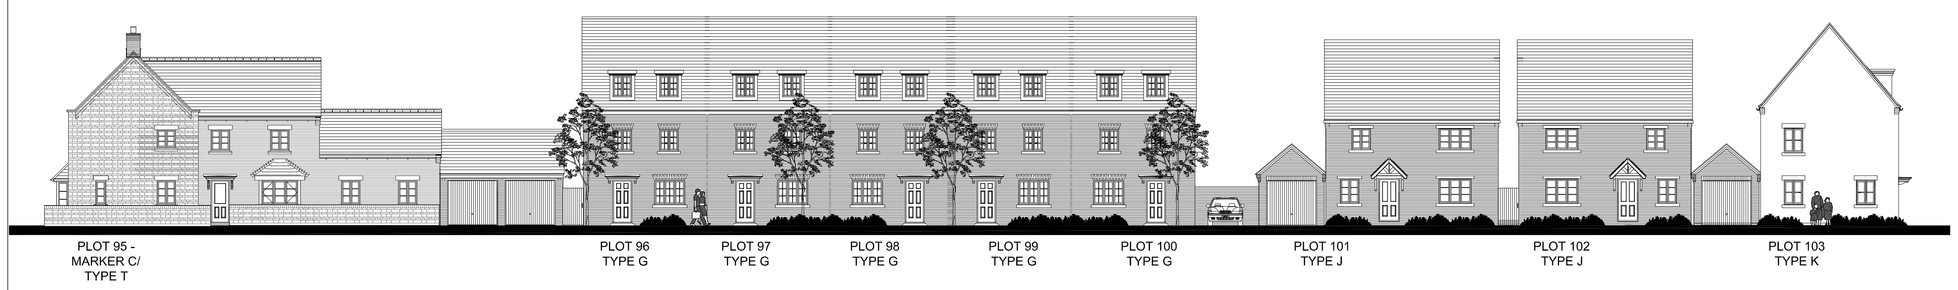

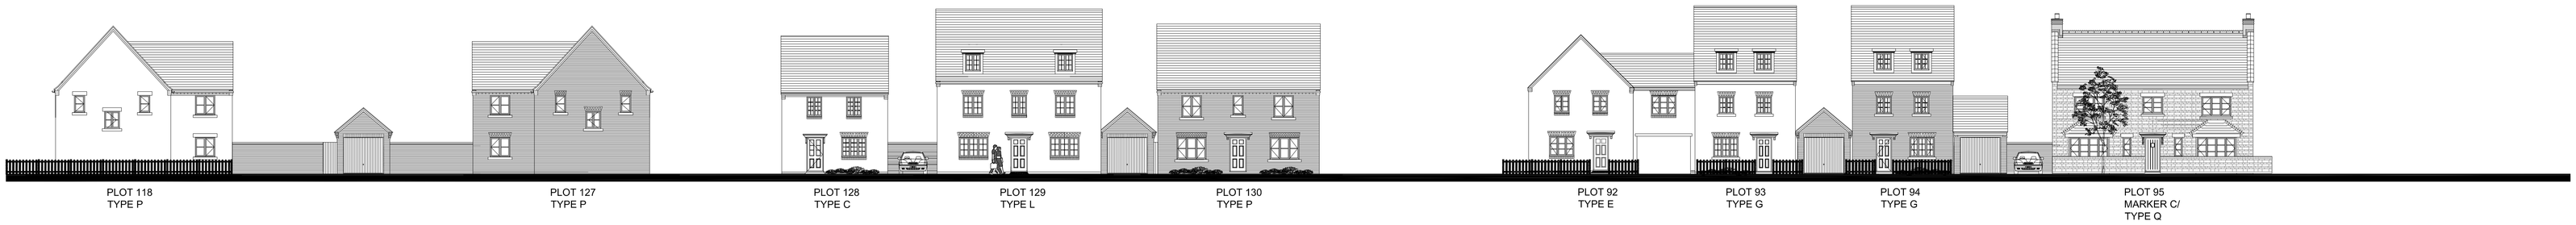

NOTE - LANDSCAPING SHOWN IS INDICATIVE ONLY
REFER TO DETAILED LANDSCAPING PROPOSALS.

Rev	Date	Details	By
D	03.07.17	Updated In line with planning comments.	DL
C	06.06.17	Updated to accord with layout amends and elevation updates	
B	24.04.17	Updated In line with planning comments.	SB

Drainage Authority Approval Date __.__.__

Highway Authority Approval Date __.__.__

Do not scale from this drawing. Use written dimensions only. Where shown relationships between plot levels and ground levels are to be checked on site. Any discrepancy or omission is to be reported to the Technical Manager or Planning Director.
Note - This drawing is the copyright of Bovis Homes Ltd.

BOVIS HOMES
Bovis Homes West Midlands Region
Bromwich Court
Highway Point
Gorsey Lane
Coleshill
B46 1JU
Tel: 01675 437 000
Fax: 01675 437 094
DX: 728340 Coleshill 2

SITE
BICESTER
KME

DRAWING TITLE
STREET SCENES
SHEET 1

DRAWN BY	DATE	DRAWING NO.	REV
AW	DECMEBER 2016	BKME-02-241	D
SCALE: 1:150	CHECKED/DATE		