Not all utilities are shown on this plan. Information with regard to such utilities should be obtained from the owners. The information shown on this plan is given without obligation, or warranty. The accuracy thereof cannot be guaranteed. All service pipes are not necessarily shown but their presence should be anticipated. No liability of any kind whatsoever is accepted by SSE PLC, its agents or servants, for any error or omission. Safe digging practices, as detailed in Health and Safety booklet HS(G)47 "Avoiding danger from underground services", must be used to verify and establish the actual position of mains, services and other plant on site before any Mechanical plant is used. It is your responsibility to ensure that this information is provided to all persons (either direct or contract labour) working for you.

THE INFRASTRUCTURE DESIGN INFORMATION CONTAINED WITHIN THIS DRAWING REMAINS THE PROPERTY OF SSE AND AS SUCH SHOULD NOT BE PASSED TO 3rd PARTIES WITHOUT PRIOR WRITTEN CONSENT.

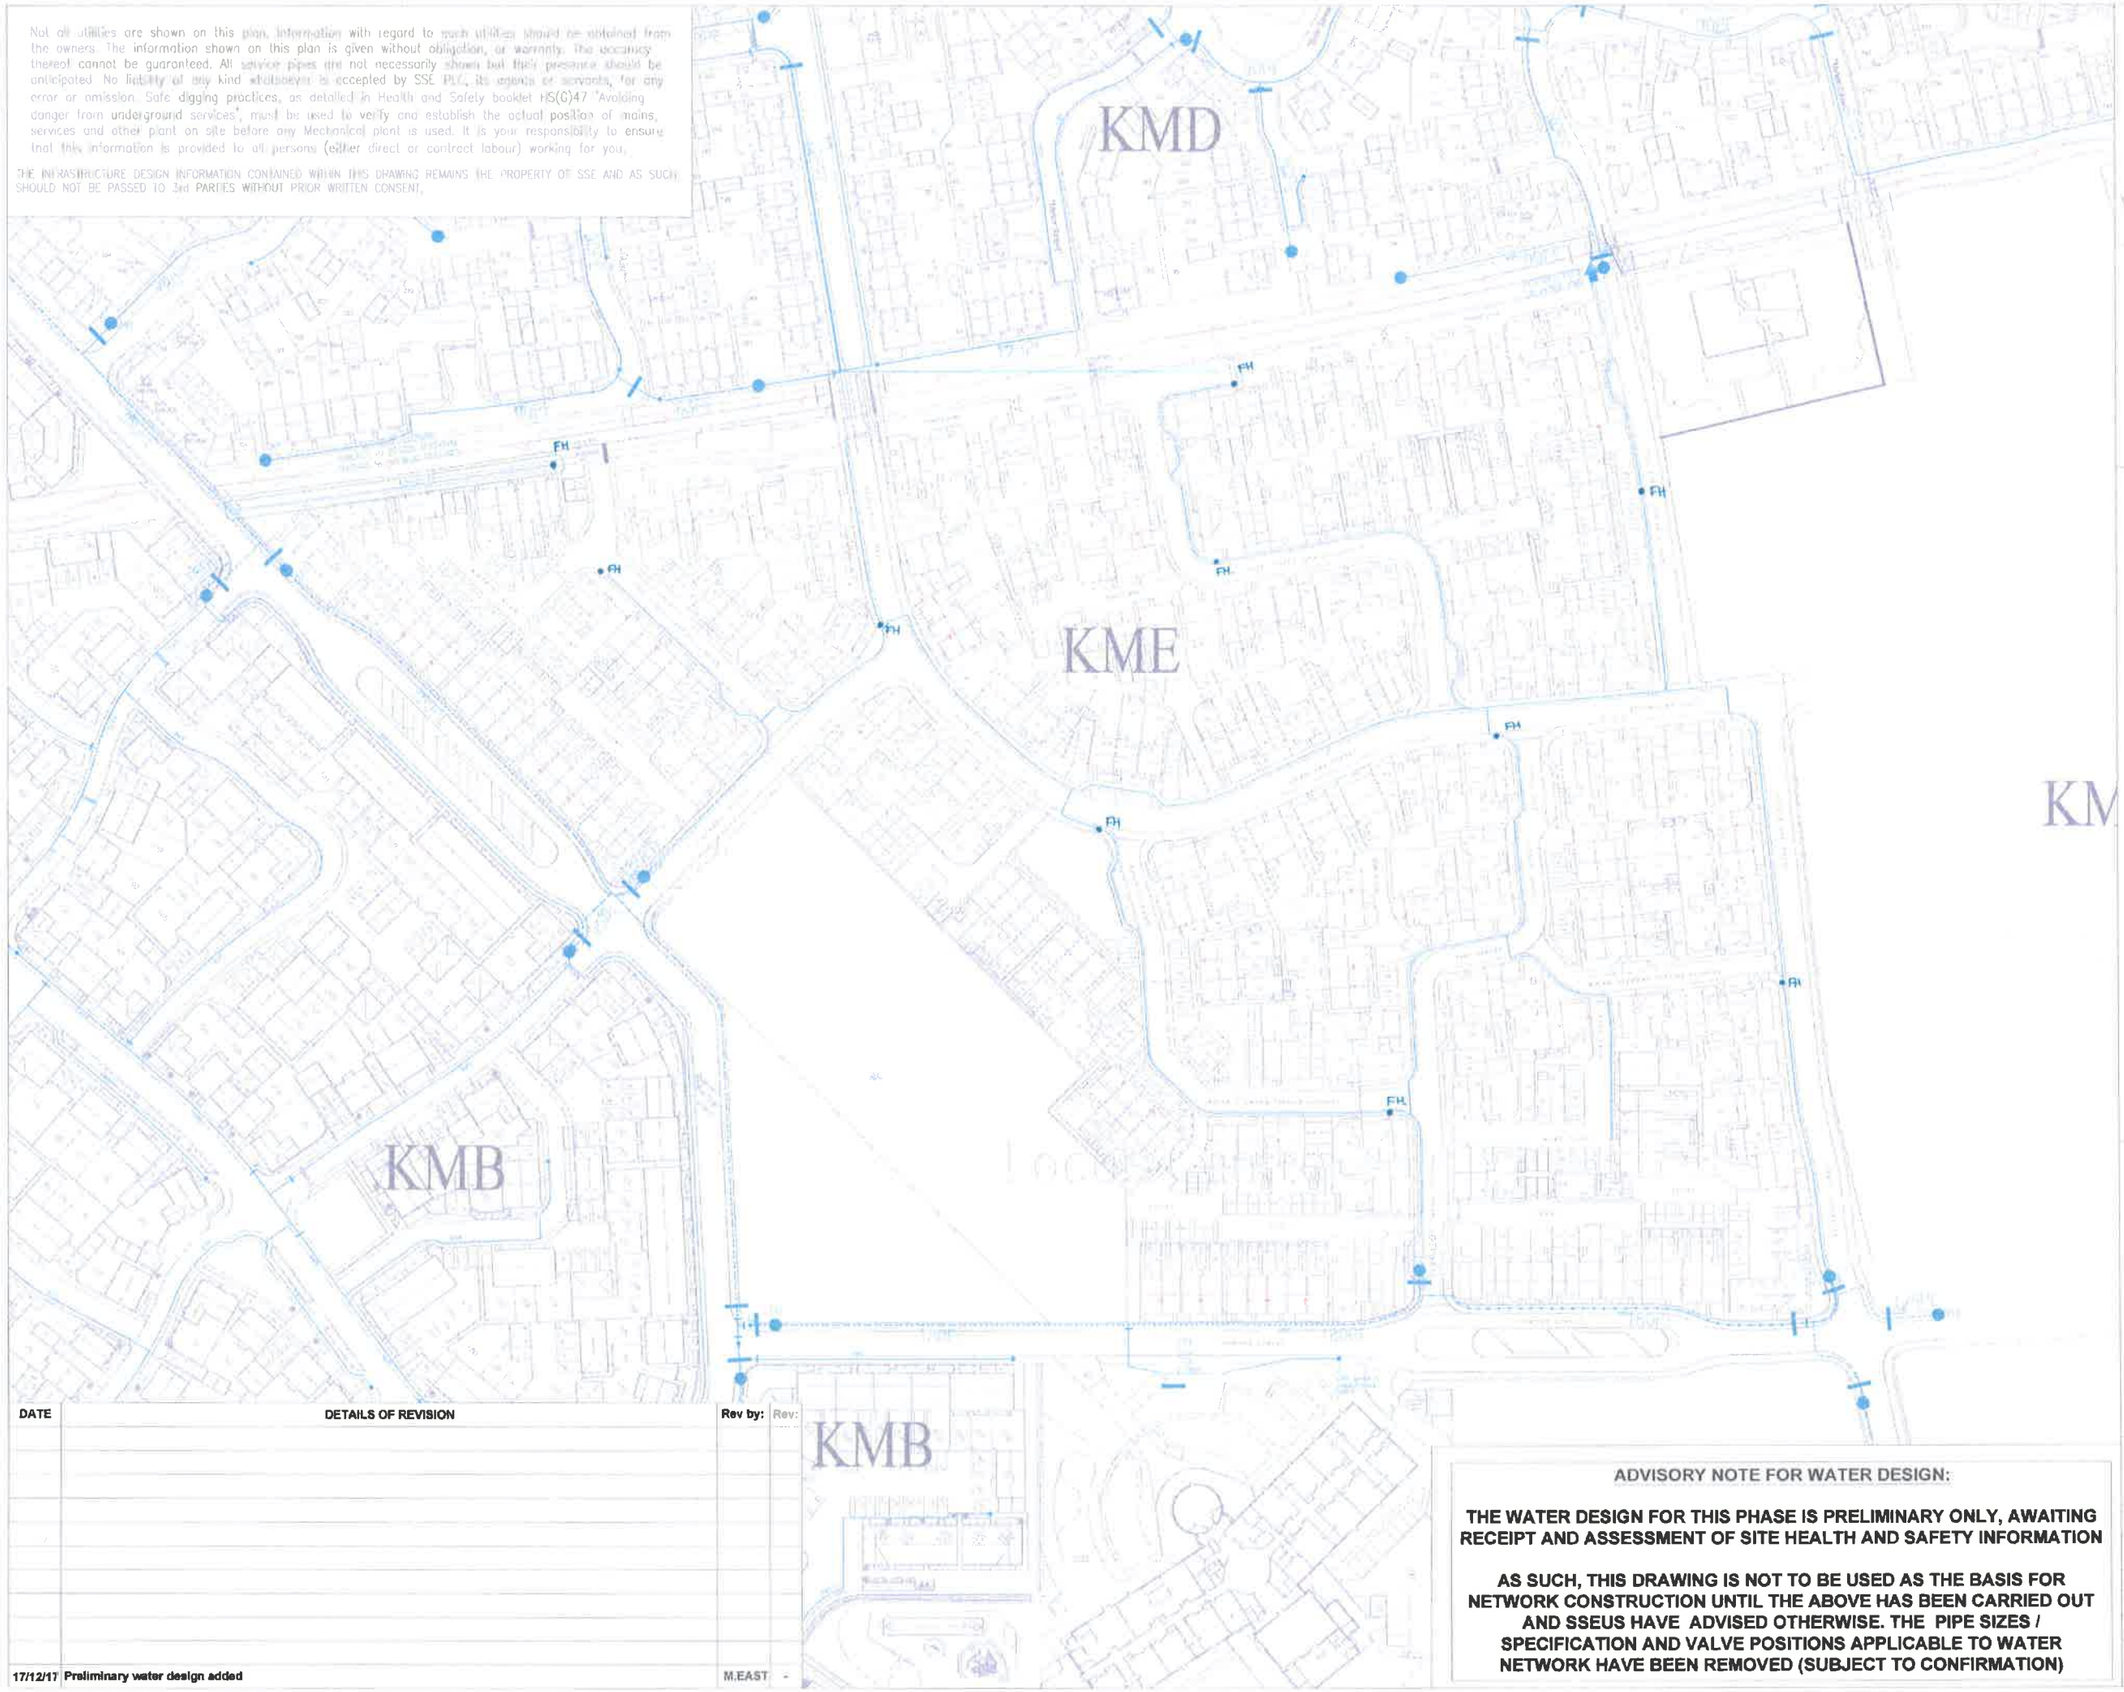

WATER SERVICES

- APPROXIMATE POSITION OF SERVICE WATER MAIN
- PROPOSED WATER MAIN
- SERVICE CONNECTION 25mm UNLESS STATED OTHERWISE
- RE-EXAM FOR WATER SUPPLY ON-LIET
- SINGLE INDIVIDUAL WATER COUPEN
- DOUBLE COMMUNITYAND MANIFOLD - No. OF PORTS
- FIRE HYDRANT
- BOSHOOT
- TEMPORARY HYDRANT
- VALVE

POSITIONING OF UTILITY APPARATUS WITHIN A 2m FOOTPATH

DATE	DETAILS OF REVISION	Rev by:	Rev:
17/12/17	Preliminary water design added	M.EAST	-

ADVISORY NOTE FOR WATER DESIGN:

THE WATER DESIGN FOR THIS PHASE IS PRELIMINARY ONLY, AWAITING RECEIPT AND ASSESSMENT OF SITE HEALTH AND SAFETY INFORMATION

AS SUCH, THIS DRAWING IS NOT TO BE USED AS THE BASIS FOR NETWORK CONSTRUCTION UNTIL THE ABOVE HAS BEEN CARRIED OUT AND SSEUS HAVE ADVISED OTHERWISE. THE PIPE SIZES / SPECIFICATION AND VALVE POSITIONS APPLICABLE TO WATER NETWORK HAVE BEEN REMOVED (SUBJECT TO CONFIRMATION)

SSE Utility Solutions

SSE Utility Solutions
Floor 7
1 Forbury Place
43 Forbury Road
Reading
Berkshire
RG1 3JH

PROJECT
SOUTHWEST BICESTER KME

TITLE
WATER DESIGN LAYOUT

DATE: 17/12/2017	SCALE: 1:500
DESIGNED BY: R.J	DRAWN BY: M.EAST
APPROVED BY: (Print Name)	REV: -
DRAWING NO: 220920-KME-MU04	SHEET SIZE: A0