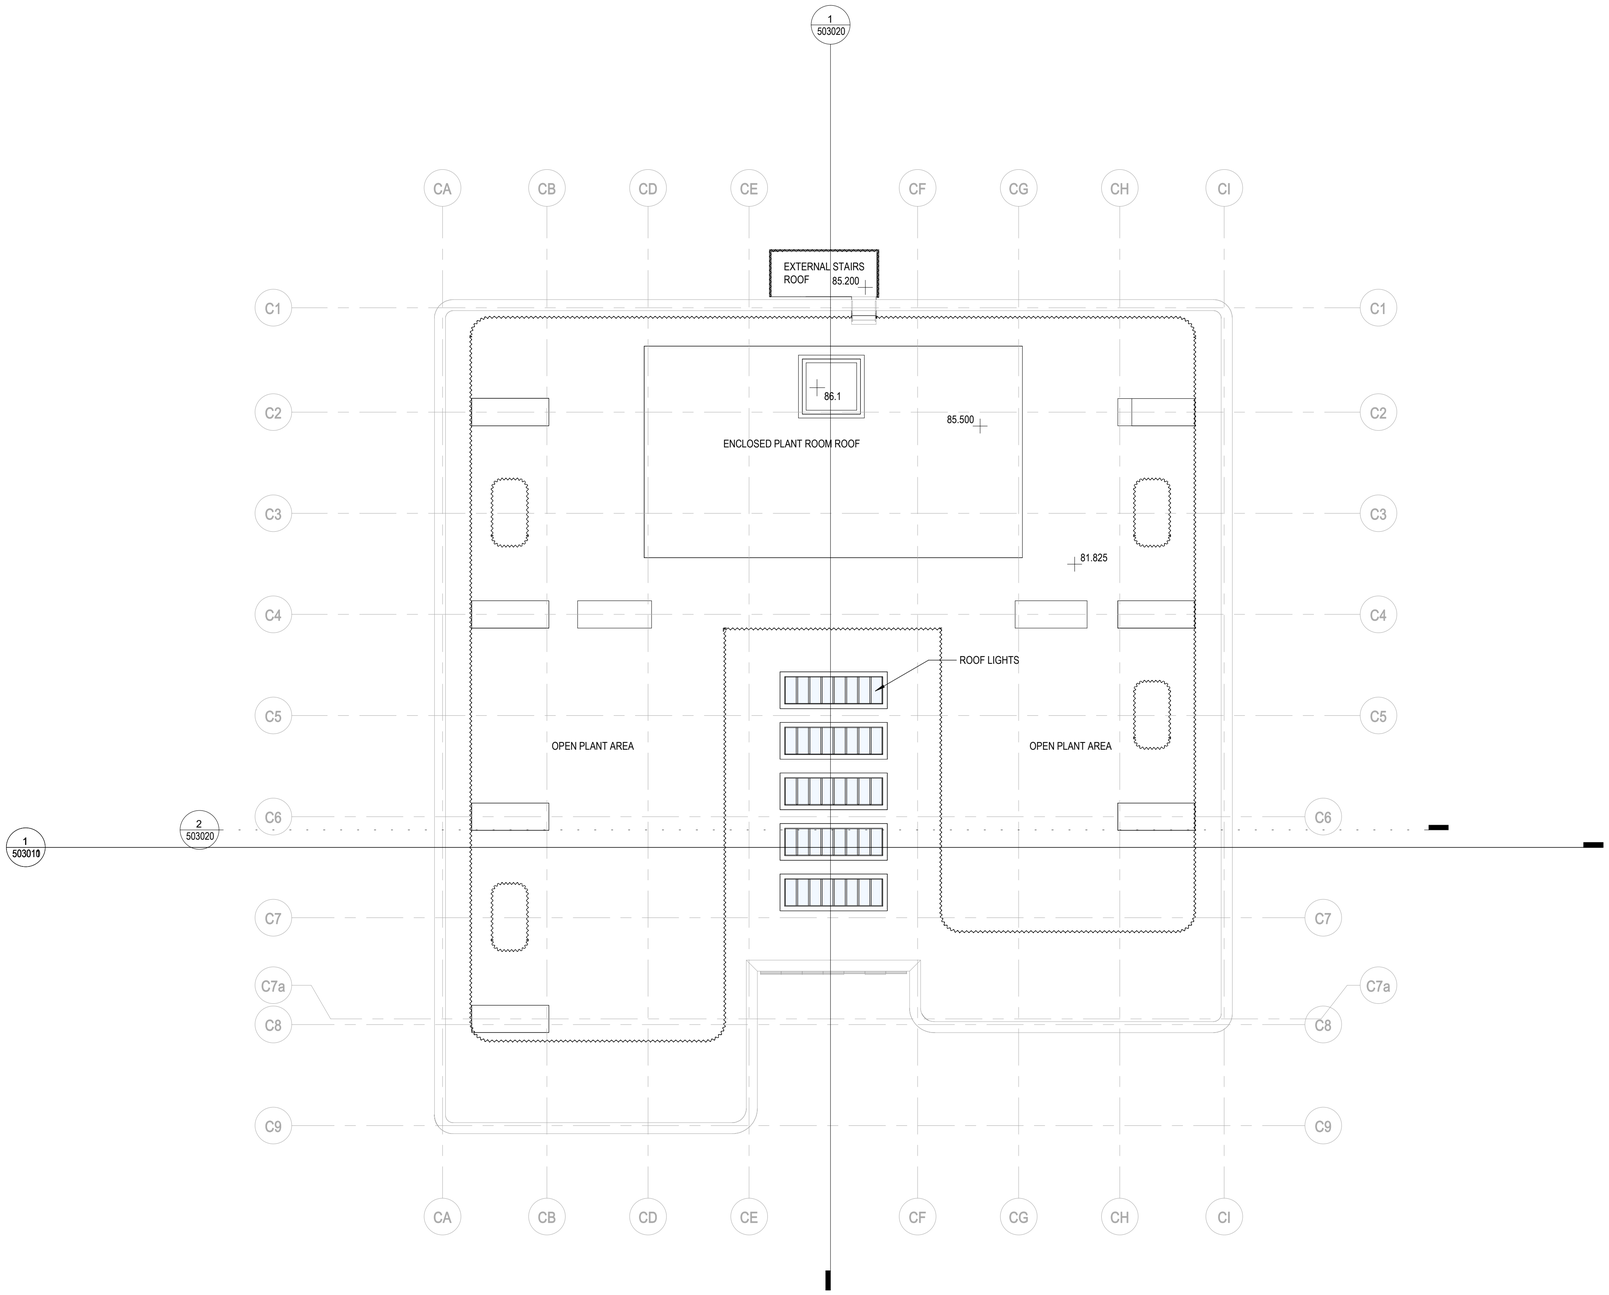

1

PLANNING - PROPOSED ROOF PLAN - COMMERCIAL BUILDING

1 : 200

0 4m 8m 16m

SCALE: 1:200

N

nbbj

230 CITY ROAD, THIRD FLOOR
LONDON, EC1V 2TT
PHONE +44 (0)207 939 3700
FAX +44 (0)207 939 3799
www.nbbj.com

CONSTRUCTION MANAGER:

STRUCTURAL ENGINEER: RAMBOLL

CIVIL ENGINEER: RAMBOLL

MEP: HOARE LEA

LANDSCAPE ARCHITECT: fira landscape architecture and urban design

GENERAL NOTES:

1. DRAWINGS HAVE BEEN PREPARED ON AN ORIGINAL SHEET SIZE OF ISO A SERIES, A1 (841 x 594mm).
2. HORIZONTAL DIMENSIONS SHOWN INDICATE FACE OF CONCRETE, FACE OF SHEATHING, CENTERLINE OF COLUMN GRIDLINE, OR FACE OF FINISH (INTERIOR), UNLESS OTHERWISE NOTED. VERTICAL DIMENSIONS INDICATE TOP OF SLAB, TOP OF SUBFLOOR, UNLESS OTHERWISE NOTED.
3. THESE DRAWINGS ARE THE EXCLUSIVE PROPERTY OF NBBJ AND HAVE BEEN PREPARED FOR USE IN THE EXECUTION OF THE ENCLOSED PROJECT. USE OR REPRODUCTION FOR ANY OTHER PURPOSE WITHOUT THE WRITTEN PERMISSION OF NBBJ IS PROHIBITED.
4. COLOUR IS USED TO PROVIDE CLARITY TO DRAWINGS WHEN HELPFUL. DRAWINGS ARE INTENDED TO BE VIEWED ELECTRONICALLY OR TO BE PRINTED IN COLOUR.

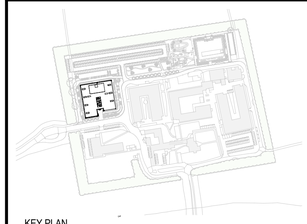

KEY PLAN

DRAWING ISSUE HISTORY:

REV	DATE	DESCRIPTION
P2	20210825	Planning Issue
P1	20210819	Planning Issue

DRAWING SUITABILITY CODE:
S1 - FOR COORDINATION

PROJECT NAME:
BEGBROKE SCIENCE PARK - RESERVED MATTERS SUBMISSION

PROJECT NUMBER: 102696.00

PROJECT STATUS: RIBA 3

AUTHOR: MT | CHECKED: AC | APPROVED: DU

SCALE: As indicated@ A1 | ISSUE DATE: 20210825

DRAWING NAME:
PROPOSED ROOF PLAN - COMMERCIAL BUILDING

DRAWING NUMBER: BBSP-NBBJ-CB-RF-DR-A-501024

ISSUE: P2