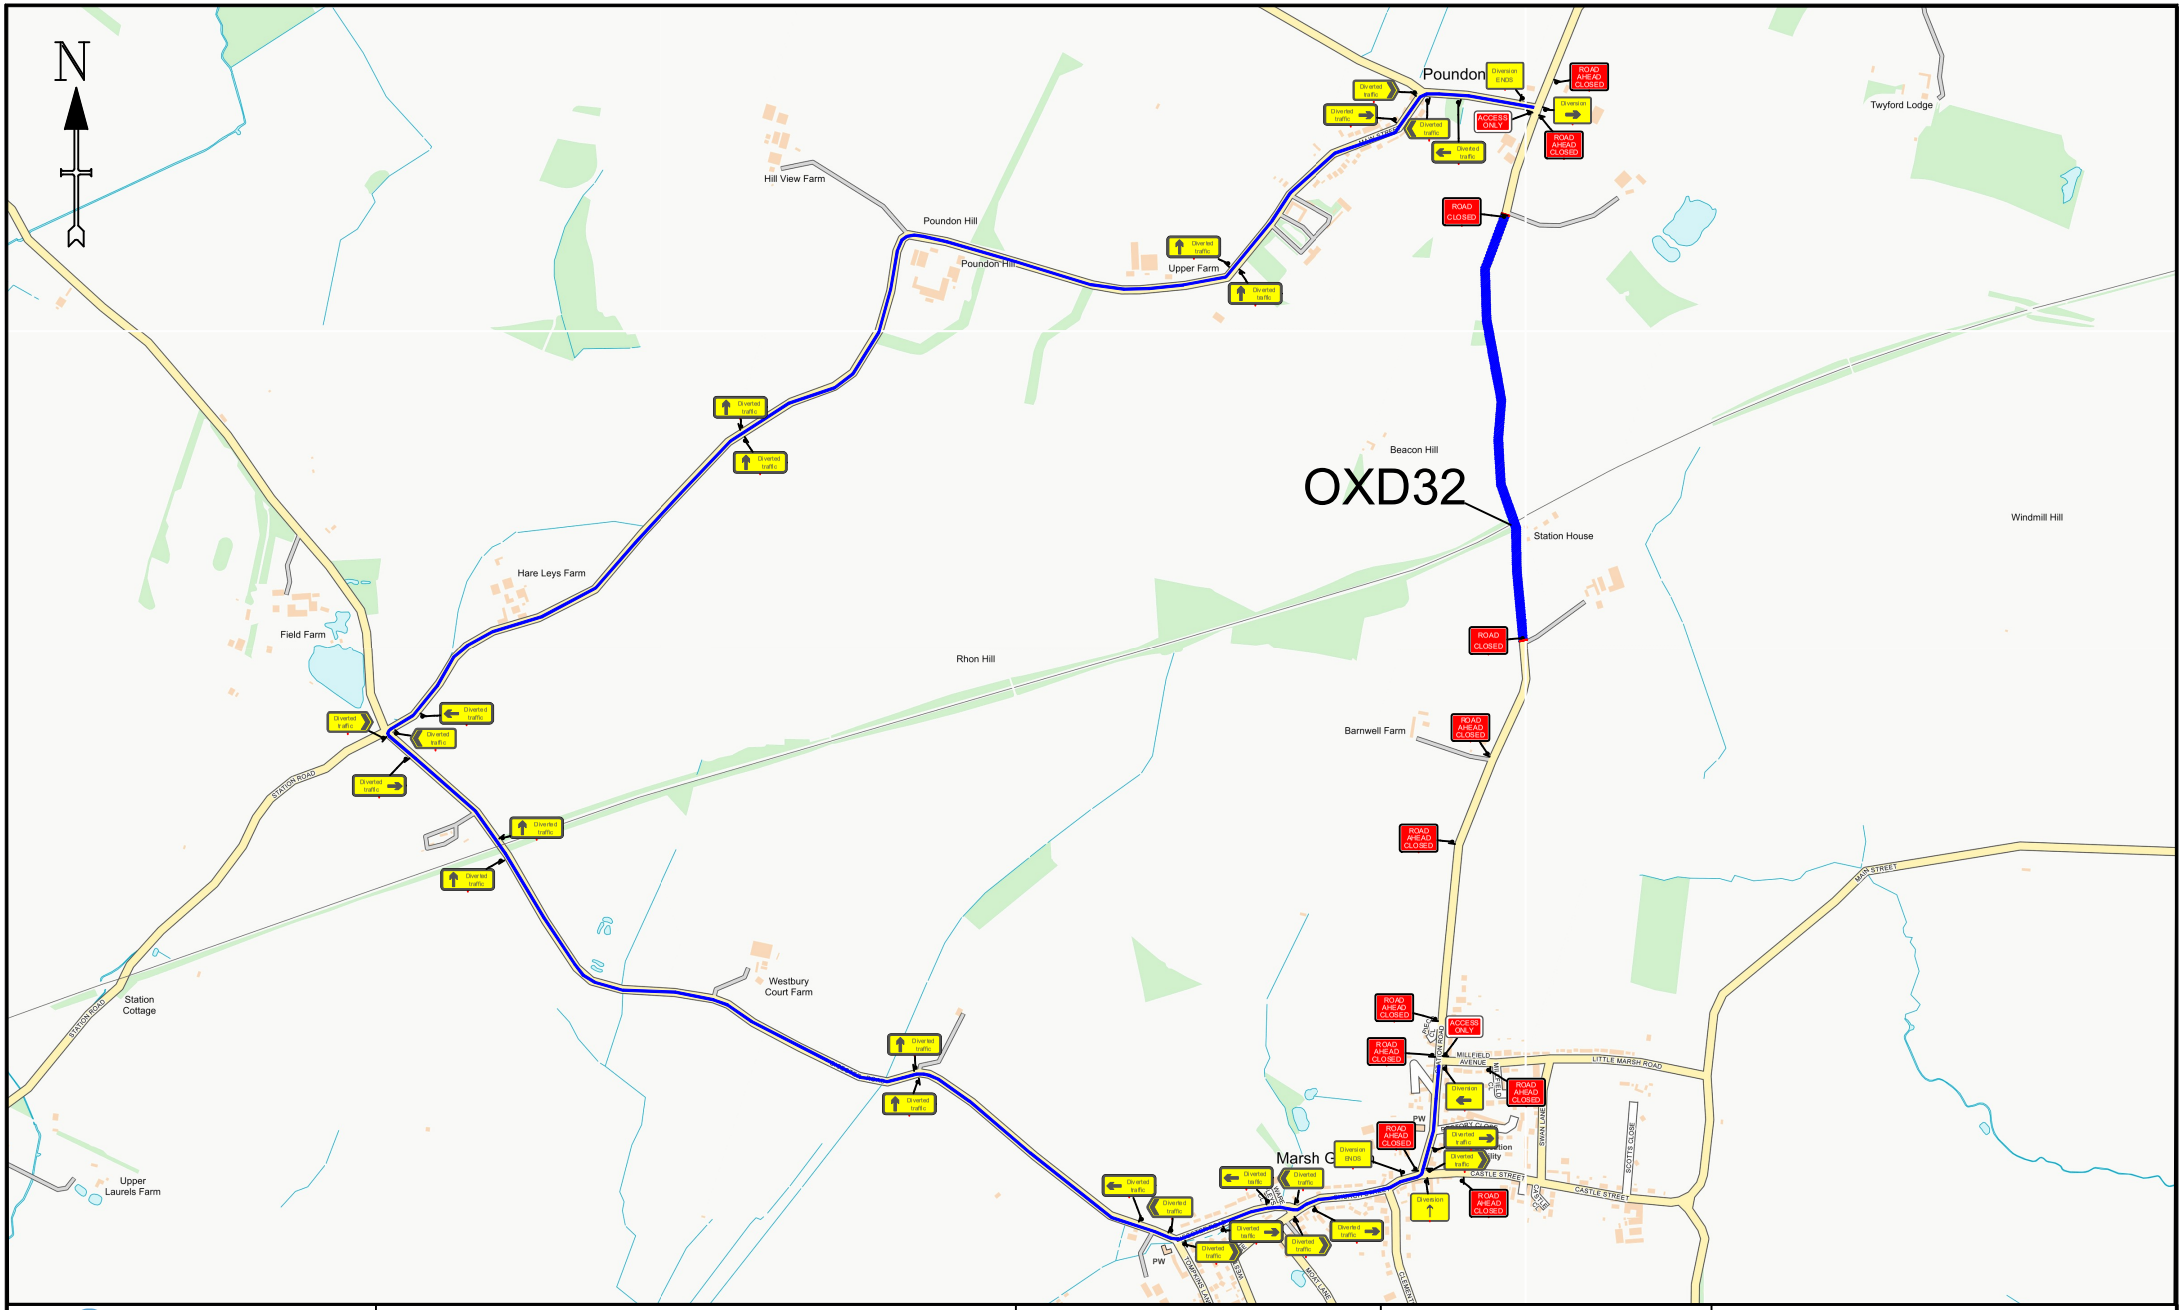

EWR Alliance
Connecting People

SAFETY ZONE DIMENSIONS
Permanent speed limit 50mph
Sideways safety zone 1.2m
Longways safety zone 30m
(Dimensions are minima)

Drawing Office

DWG Number	EWR2-2A-A4-0046	Date Surveyed	Customer
Revision	1		
Drawn By	PT	Date Drawn	17-02-20
Survey By	Cust	Phase Number	1 of 1
Checked By	EL	Page Number	1 of 1

- Area of Works
- Safety Zones
- Temp Traffic Signals
- 900mm/1200mm Road Signs on 'A' Frames
- 750mm Road Signs
- 750mm/1m Road Cones

Site Details Address

OXD32
Station Road
OX27 9AY

Drawing Notes

1. Do not scale from this drawing, all dimensions to be verified on site.
2. It will be the responsibility of the contractor to ensure that all temporary traffic management shall be in accordance with the Traffic Signs Manual chapter 8 2009, Safety at Street works 2013, Traffic Signs Regulations and General Directions 2016 and all current/ relevant Health and safety legislation.
3. All signage placement will be subject to a reliable safe working space and all signage will be secured / ballasted with strips or sandbags.
4. A minimum lateral safety zone of 0.3M will be maintained at all times.
5. A minimum running lane of 3.0m will be maintained for vehicles.
6. A safe segregated working area will be provided and maintained at all times.
7. Minimum size of temporary signage will be 750mm.

CRE Approval: Ish
Approval Date:
Approved By: DB
Checked By: EL