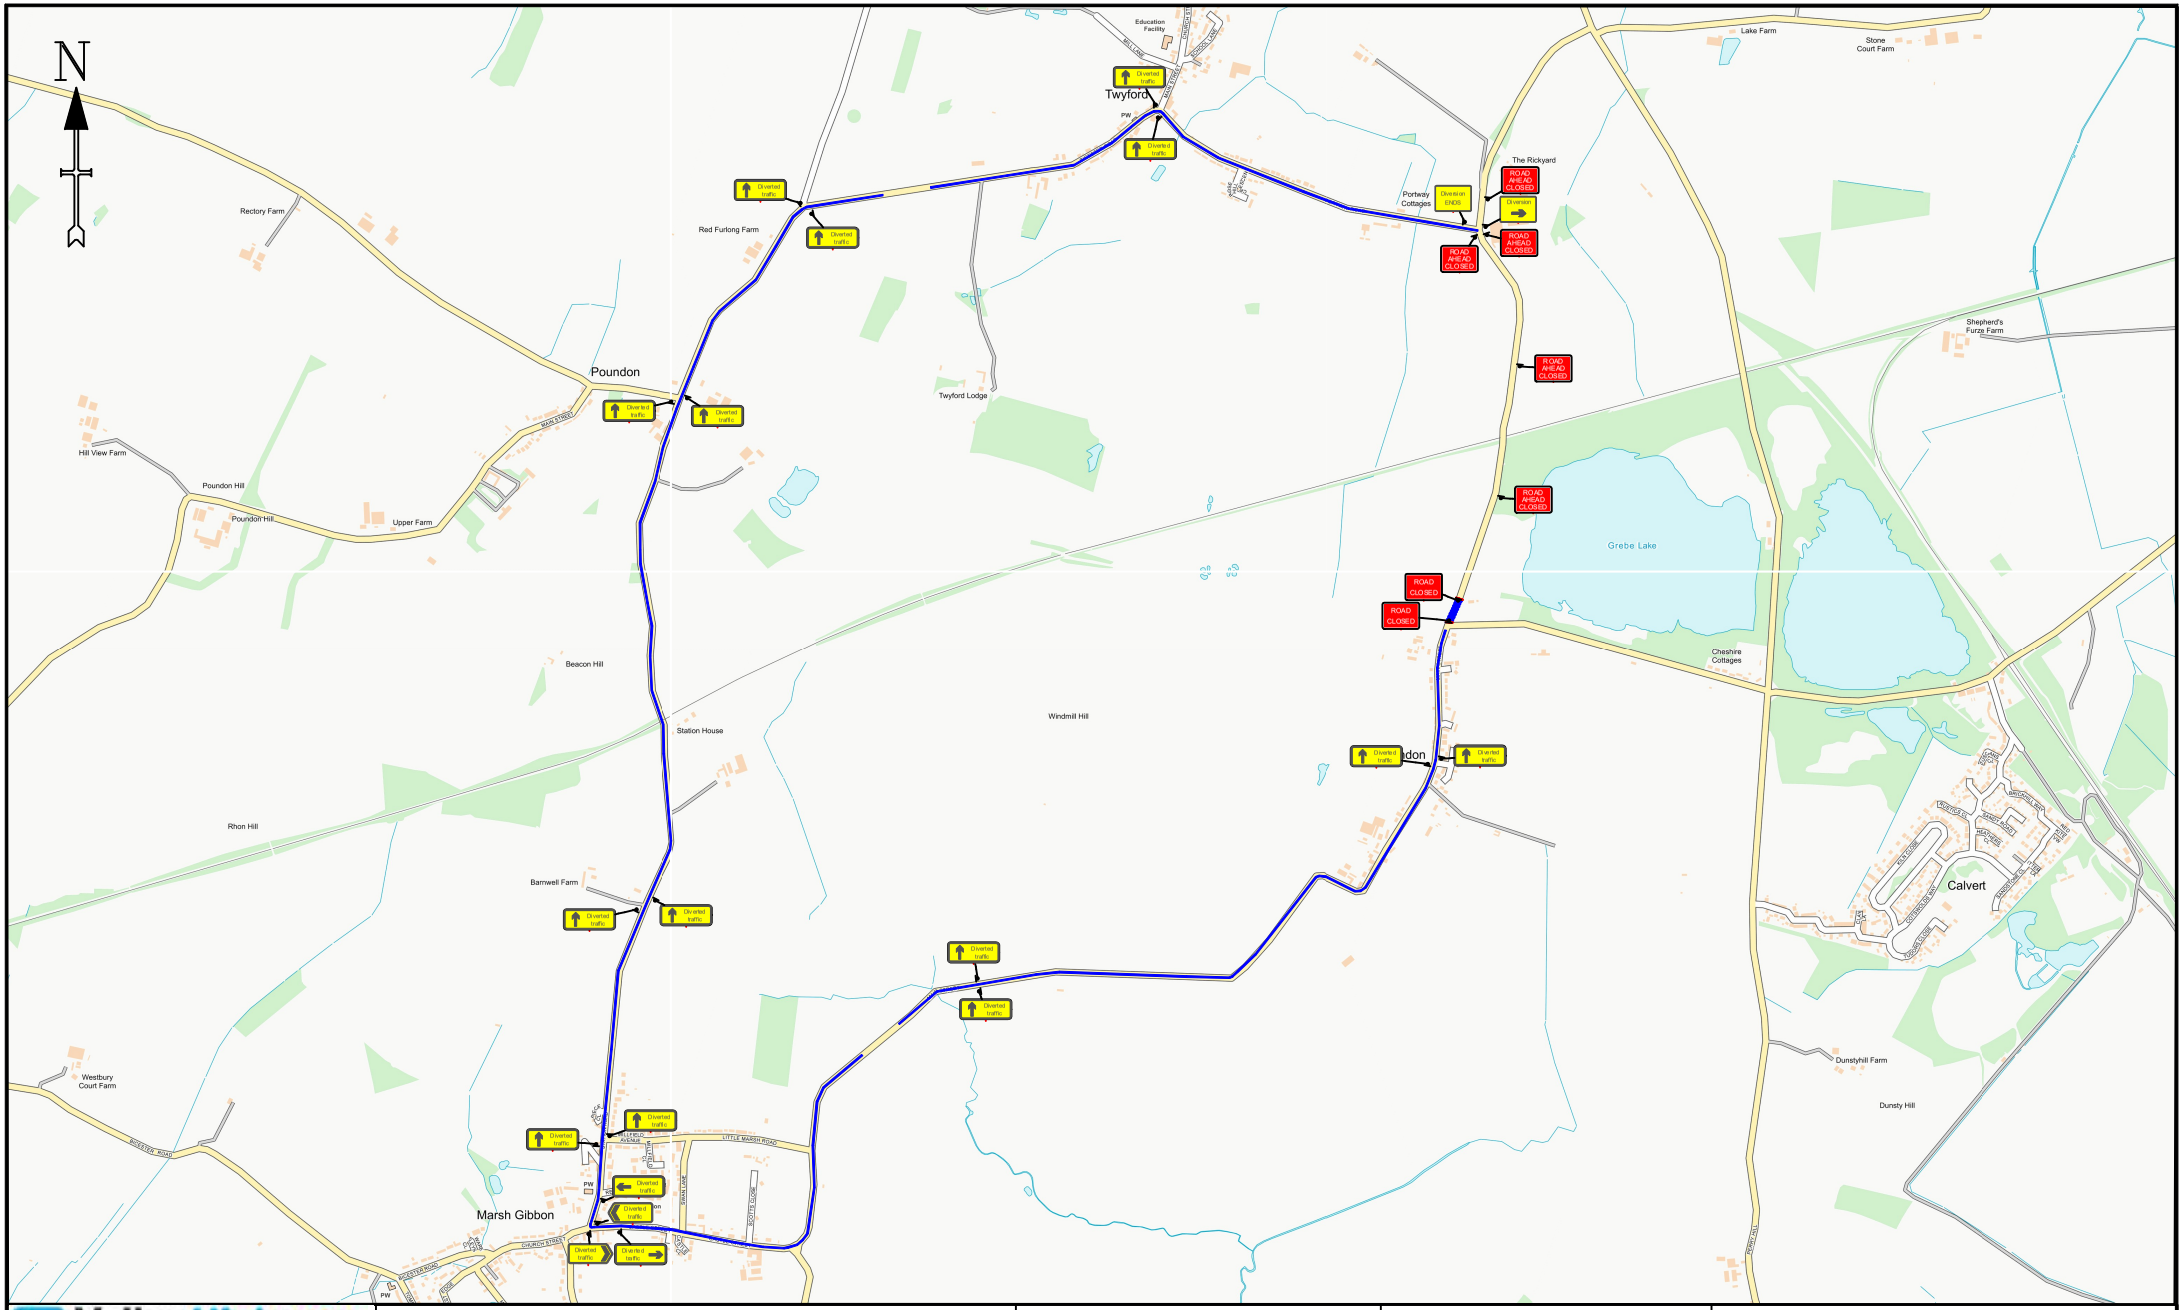

VolkerHighways

30

SAFETY ZONE DIMENSIONS (S)
Permanent speed limit 30mph or less
Sideways safety zone 0.5m
Longways safety zone 0.5m
(Dimensions are minima)

Drawing Office

DWG Number	EWR2-2A-A4-0029	Date Surveyed	Customer
Drawn By	PT	Date Drawn	22-01-20
Survey By	Cust	Phase Number	1 of 1
Checked By	EL	Page Number	1 of 2

- Area of Works
- Safety Zones
- Temp Traffic Signals
- C1 900mm/1200mm Road Signs on 'A' Frames
- 750mm Road Signs
- 750mm/1m Road Cones

Site Details Address

A4-J-14
Main Street
OX27 0JA
Drawing in conjuction with
EWR2-2A-A4-0029 Pg2

Drawing Notes

1. Do not scale from this drawing, all dimensions to be verified on site.
2. It will be the responsibility of the contractor to ensure that all temporary traffic management shall be in accordance with the Traffic Signs Manual chapter 8 2009, Safety at Street works 2013, Traffic Signs Regulations and General Directions 2016 and all current/ relevant Health and safety legislation.
3. All signage placement will be subject to a suitable safe working space and all signage will be secured / ballasted with straps or sandbags.
4. A minimum lateral safety zone of 0.5M will be maintained at all times.
5. A minimum working lane of 3.0m will be maintained for vehicles.
6. A safe segregated working area will be provided and maintained at all times.
7. Minimum size of temporary sign age will be 750mm.
8. All advance warning signage on the approaches to the works will be duplicated where possible.

CRE Approval: Ish
Approval Date:
Approved By: DB
Checked By: EL