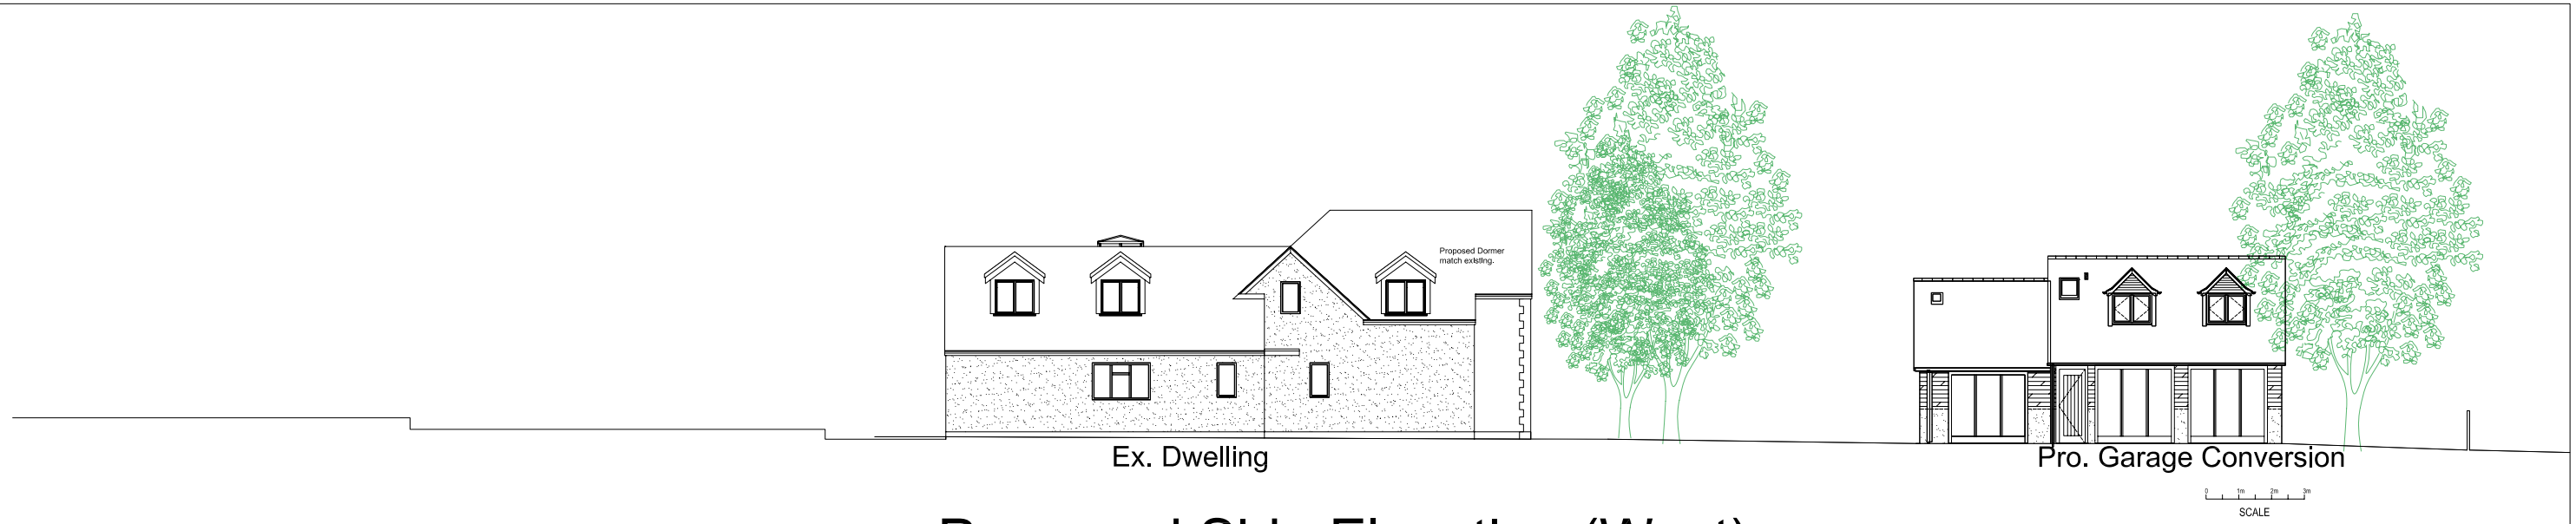

Proposed Side Elevation (West)

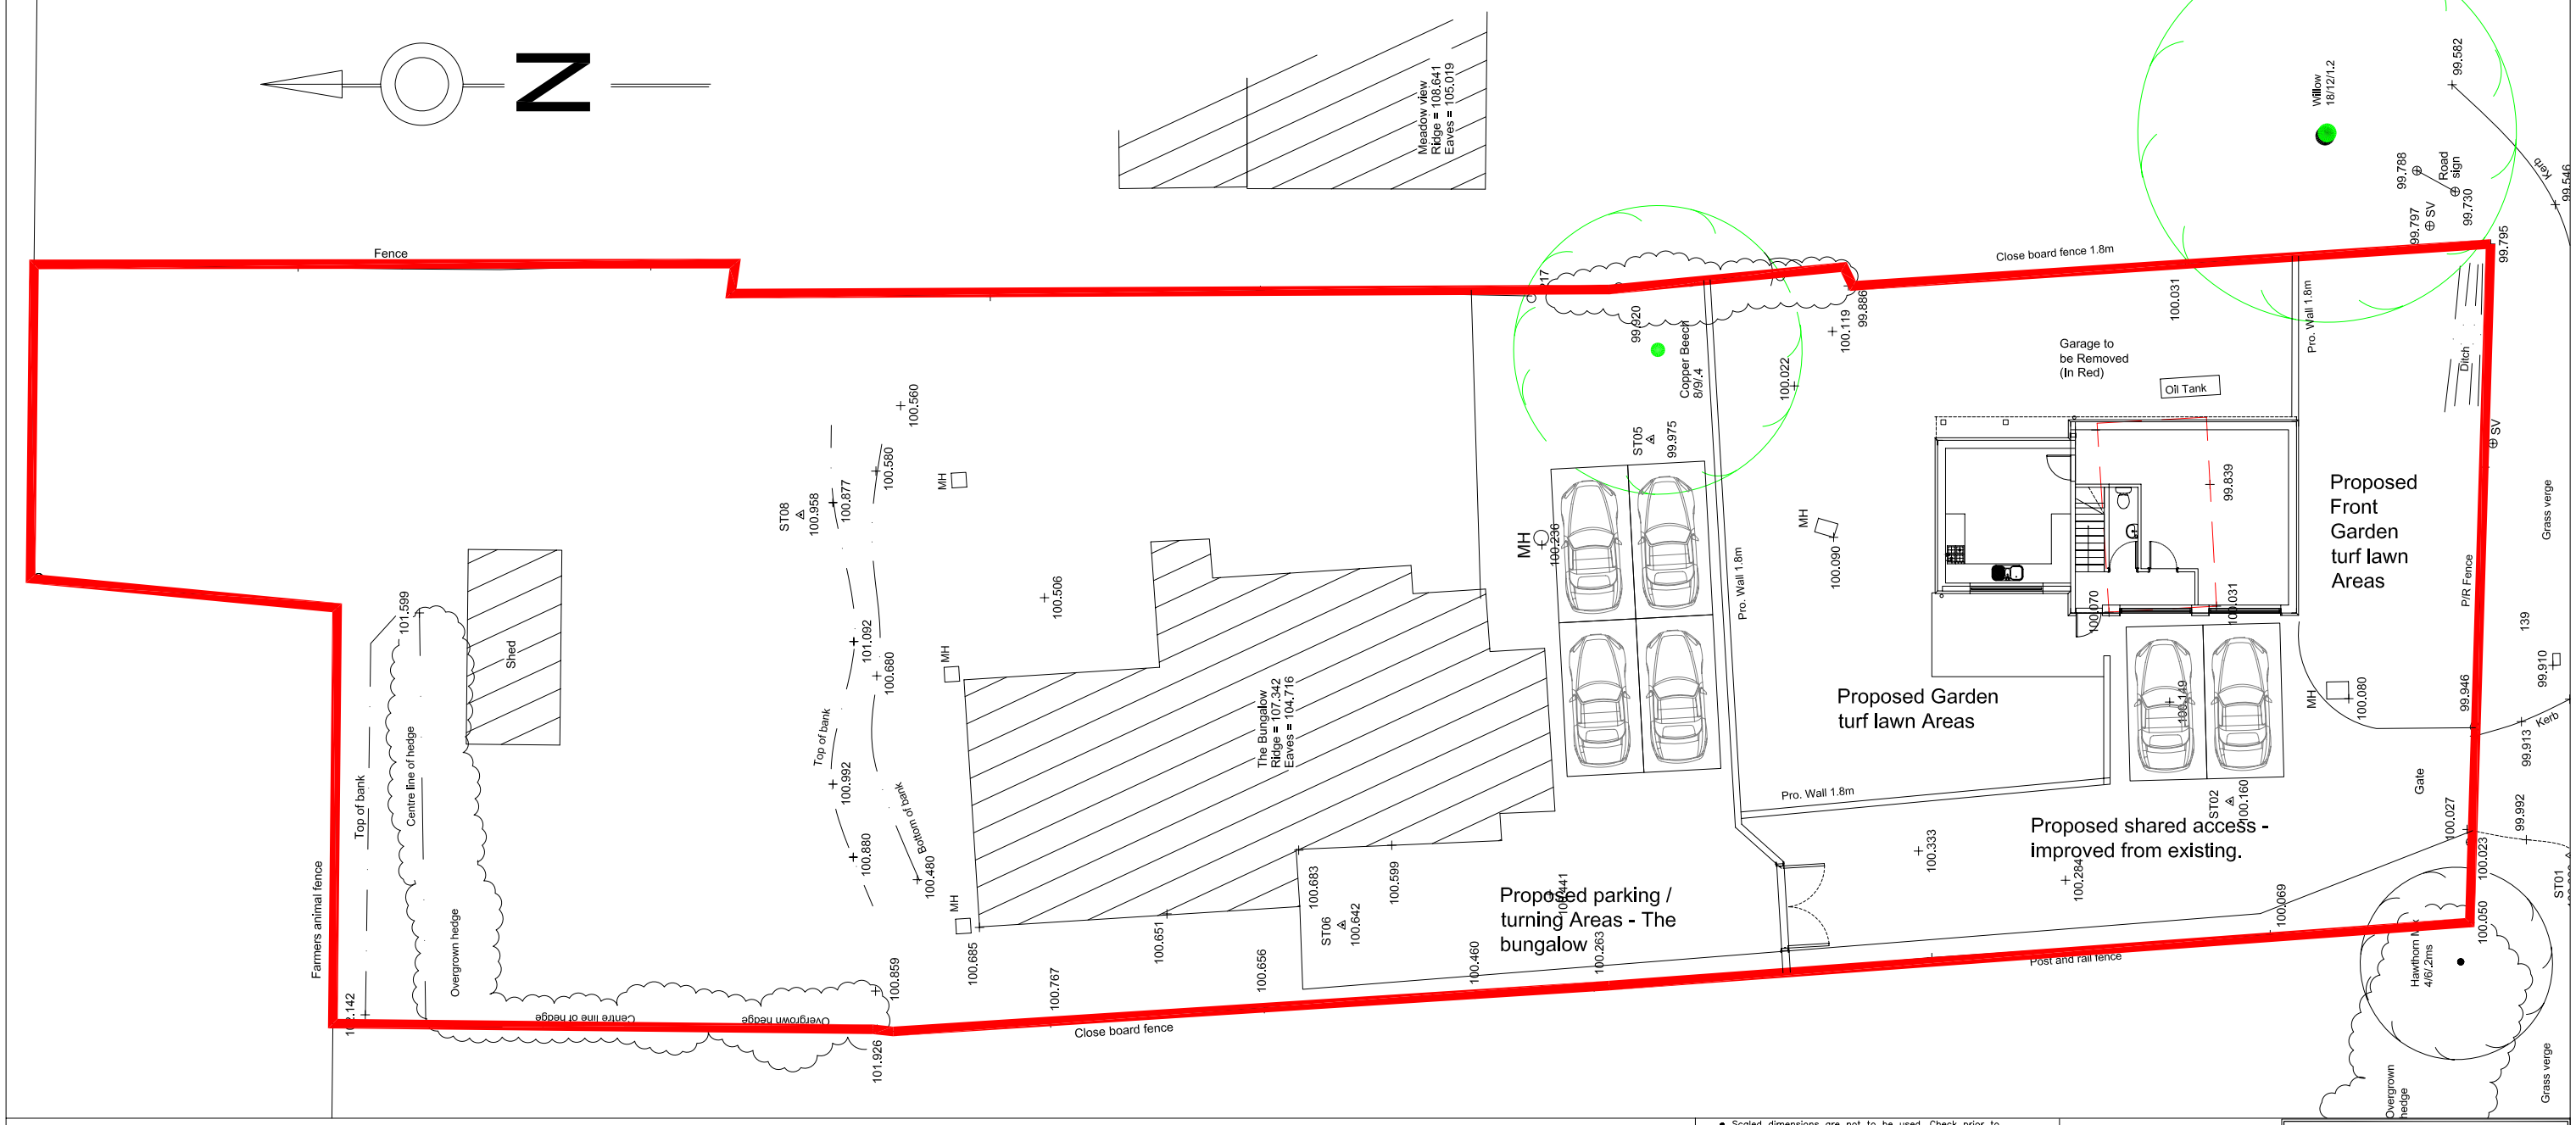

Location

PRO. BLOCK PLANS & ELEVATION 1: 200 @ A3

- Scaled dimensions are not to be used. Check prior to Construction issue.
- Any conflicts/ discrepancies shall be immediately notified to Stuart Kirkwood.
- It is forbidden to reproduce this drawing without the written permission of Stuart Kirkwood.

Drawing Status	Scale	Drawn	CAD File	Date	Drawing No.
SK	1:200	SJK		FEB 24	S.1068/02

Title: PRO. GARAGE CONV. TO THE BUNGALOW WENDLEBURY, OXON. FOR JANET BARRETT

Stuart J Kirkwood
Architectural Services
Tel: 01869 242357
Fax: 01869 242357