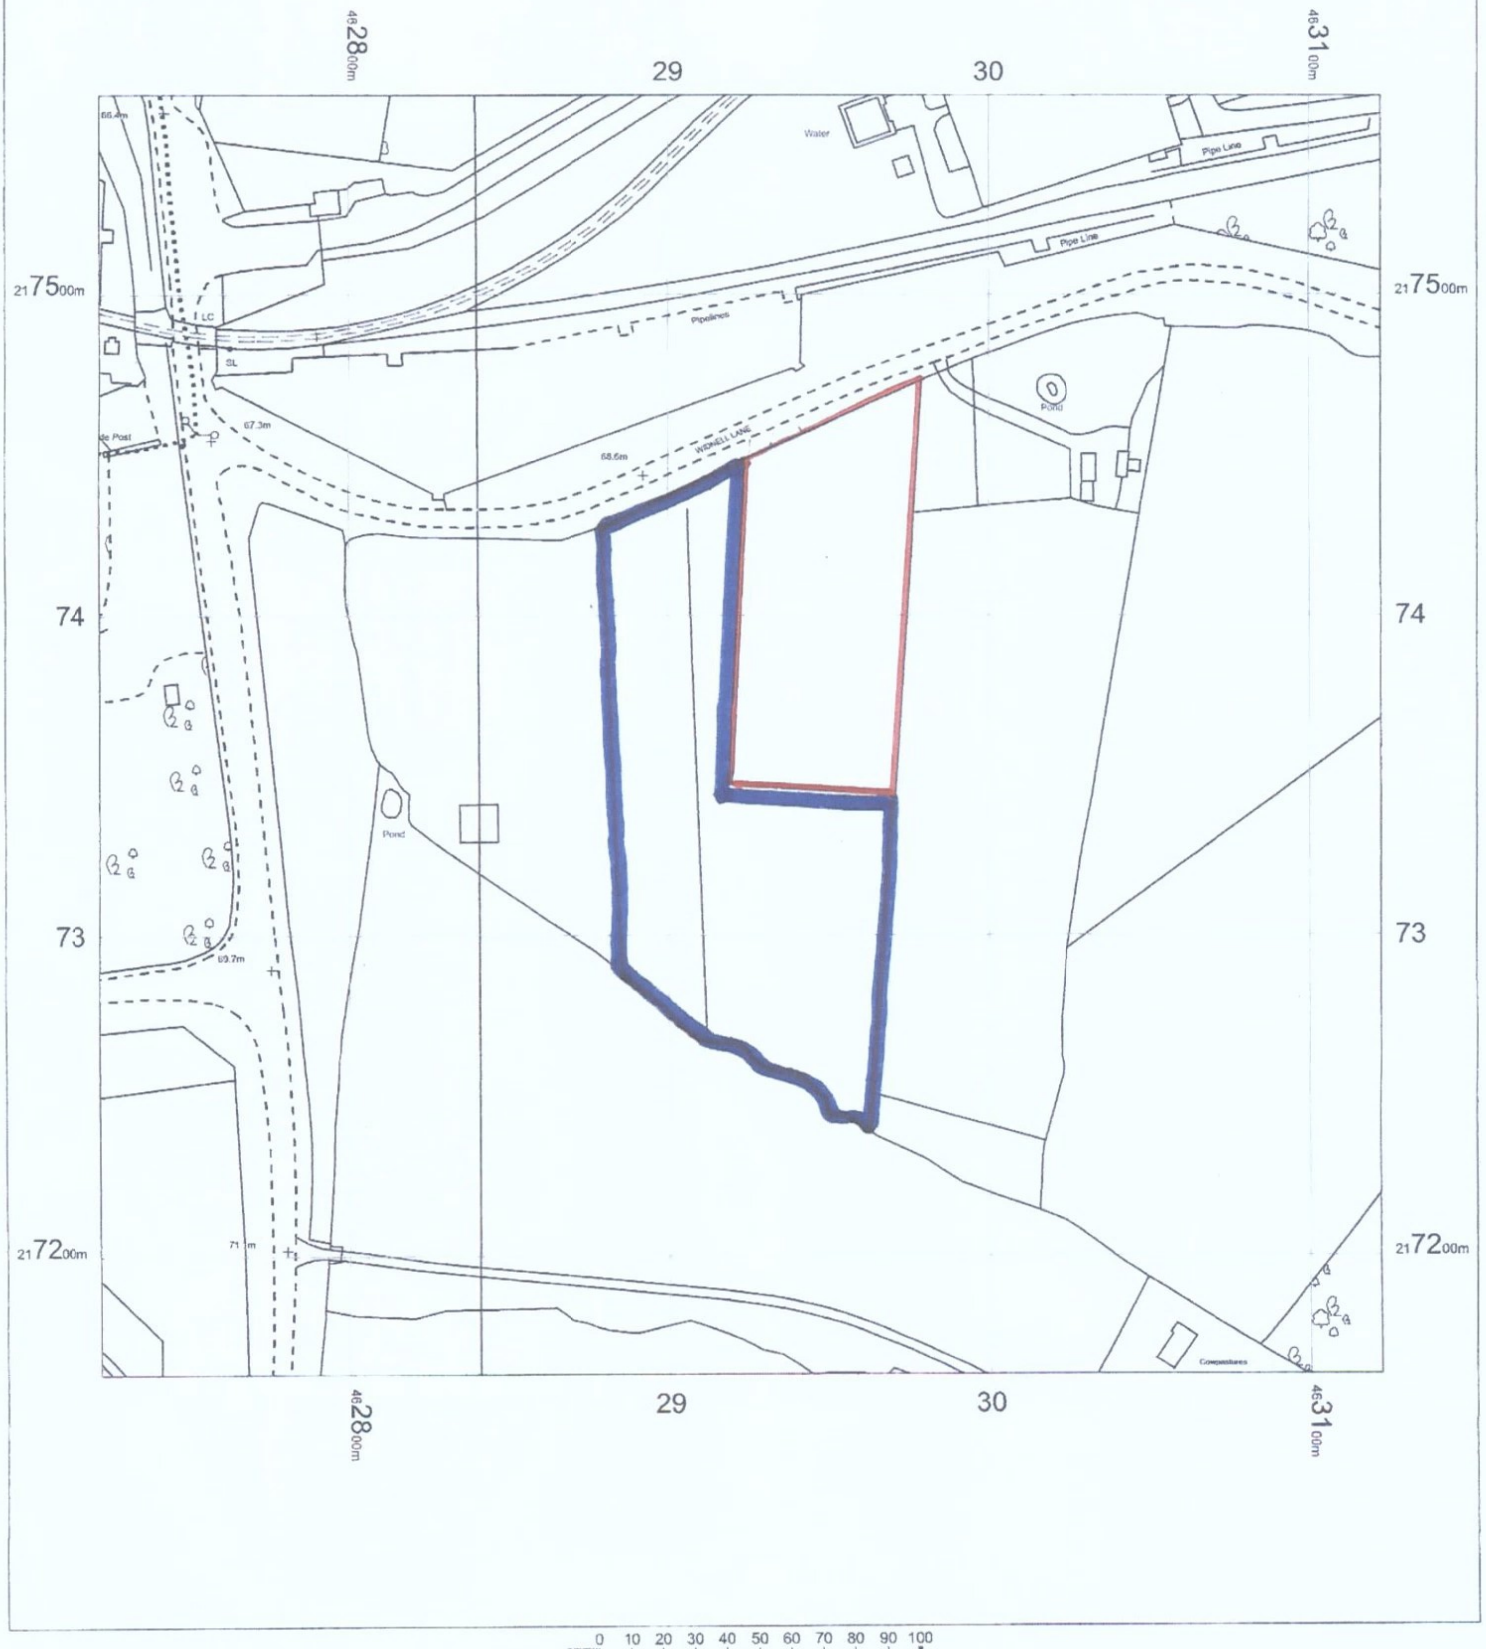

OS MasterMap 1250/2500/10000 scale
12 January 2017, ID: BLJT-00590632
www.planningapplicationmaps.co.uk

1:2500 scale print at A4, Centre: 462922 E, 217362 N