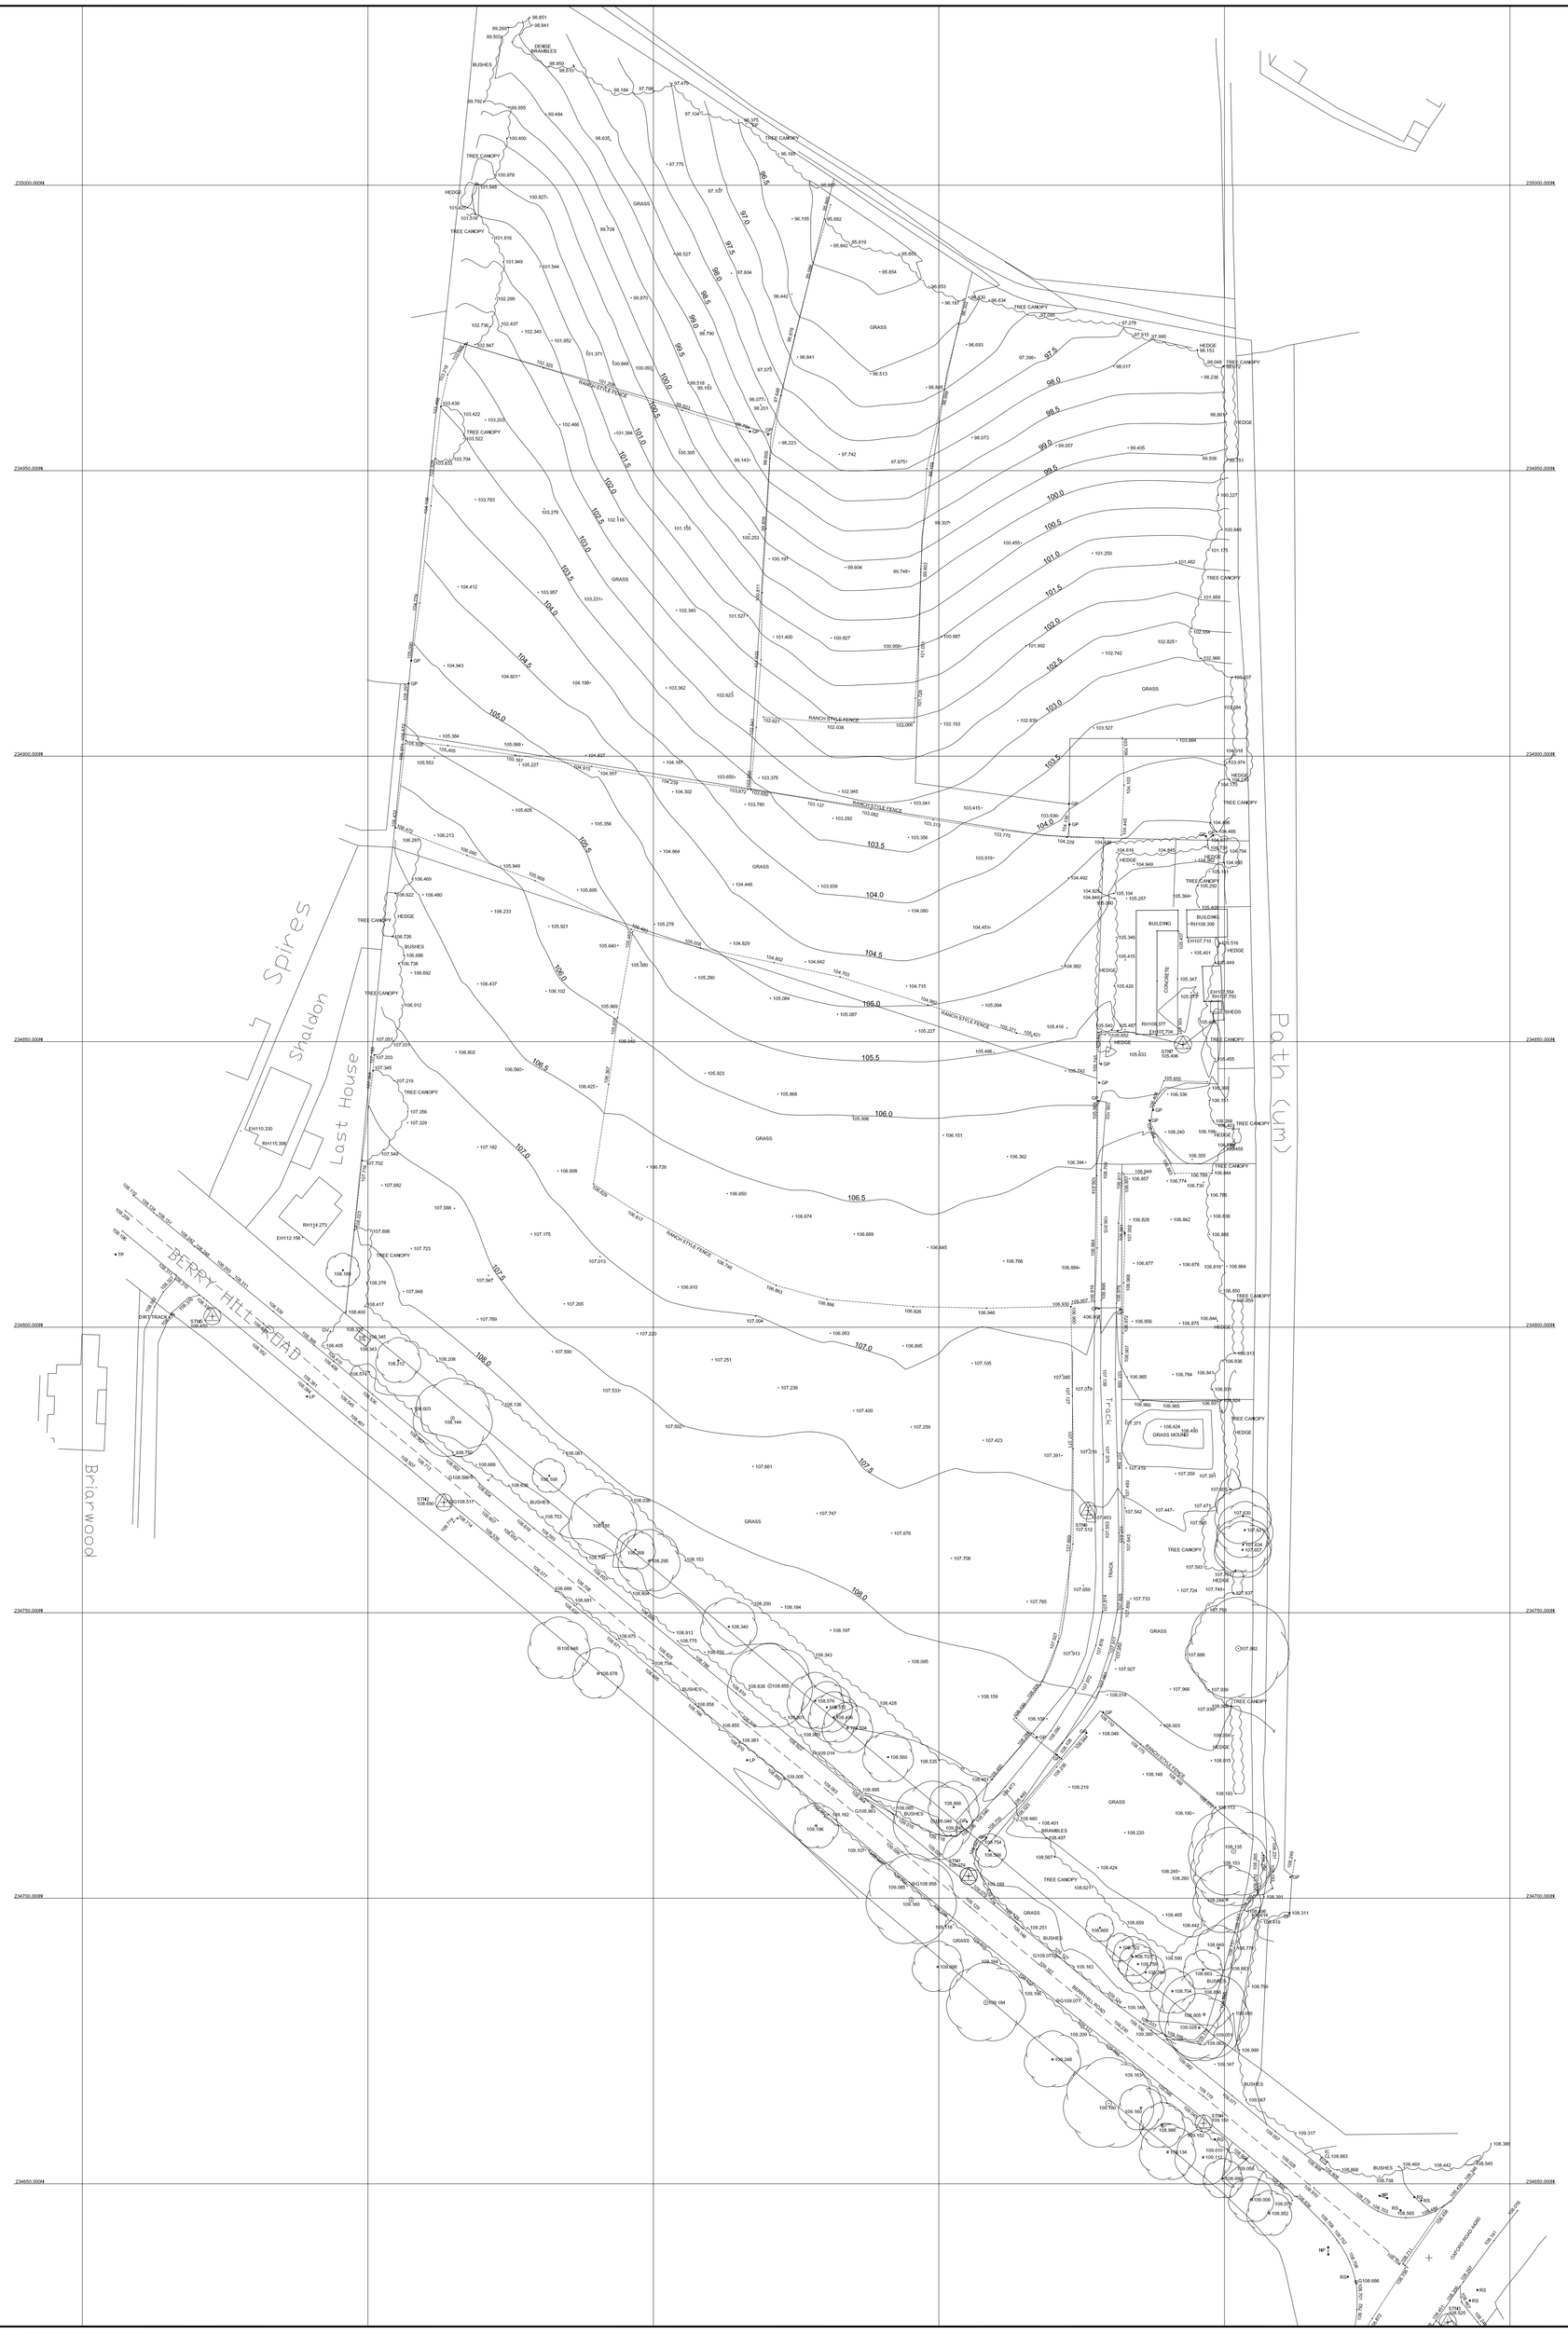

SURVEY ORIENTATED TO REAL TIME GPS

NOTES AND AMENDMENTS

ONLY MANHOLES AND SERVICES VISIBLE AT TIME OF SURVEY SHOWN

DRAINAGE INFORMATION MUST BE CHECKED AND VERIFIED WITH LOCAL AUTHORITY RECORDS PRIOR TO WORK COMMENCING

Levels defining edge of carriageway are observed at channel (bottom of kerb). Unless otherwise stated.

TREE SPREADS ARE SYMBOLIC ONLY AND ARE REPRESENTATIVE OF THE THE AVERAGE SPREAD.

THE DRIP LINE LAYER DENOTES THE TREES EXTREMITY

REVISIONS

REV.	DESCRIPTION	DRAWN	CHKD.	DATE

Topographical Survey Legend

BH	Litter bin	TL	Tile line
BL	Street lamp	TP	Telegraph pole
BoB	Bollard	TPS	Tactile paving stabs
BS	Bus stop	TS	Traffic signal light
BT	British telecom ic	TV	Television cover
CPS	Concrete paving stabs	VP	Vent pipe
CR	Cattle rail	WM	Water meter
Elec	Electrical ic	WO	Wash Out
EP	Elec. pole	UTL	Unable to lift
ER	Earth rod		Fence annotation
FH	Fire Hydrant	B/W	Barbed wire
FL	Floodlight	C/B	Concrete boarded
FT	Floodlight	C/I	Corrugated Iron
G	Gully	C/L	Chain link
GP	Gate post	C/P	Concrete panel
GV	Gas valve	H/R	Hand rail
I	Inspection cover	O/B	Open boarded
JB	Junction box	O/S	Open bourded
KO	Kerb outlet	P/C	Post & chain
LB	Letter box	P/R	Post & rail
LP	Lamp post	P/W	Post & wire
MP	Mile marker	W/M	Wire mesh
MR	Mile post		Level prefix descriptions
MW	Monitoring Well	B/L	Bed level
NP	Name plate	C/L	Cord level
P	Post	C/L	Cover level
PM	Parking meter	F/L	Floor level
RE	Rockling eye	F/L	Fascia level
RS	Road sign	I/L	Invert level
r-w/p	Rain water pipe	P/L	Parapet level
SP	Sign post	R/L	Roof/ridge level
SR	Street name	S/L	Sill level
SB	Service Box	S/L	Soffit springing level
SV	Stop valve	T/L	Top of manhole/cover
TCB	Telephone call box	W/H	Wall height
TH	Tidal Hole	W/L	Water level

BENCH MARK INFORMATION

All levels relate to OSBM Newlyn

Datum Generated by VRS GPS

SURVEY STATIONS

STN1	446955.202	234703.874	109.074
STN2	446863.335	234769.319	108.690
STN3	447039.103	234625.772	108.525
STN4	446996.336	234660.582	108.150
STN5	446912.108	234727.898	109.412
STN6	446874.108	234762.898	109.433
STN7	446992.748	234849.527	105.496

JLP Surveying

JLP Surveying Consultants Ltd
Suite 25 Rodney House,
King Street,
Wigan
WN1 1BT
Tel - 01942 243313
Fax - 01942 492230
Mobile - 07710 428498
EMAIL :- petebennetson@jlpsurveys.com

PROJECT

BERRY HILL ROAD
ADDERBURY
BANBURY

DRAWING TITLE

Topographical Land Survey

SCALE	SHEET SIZE	No. of SHEETS	DATE	REVISION
1:500	A0	1	12.06.17	

DRAWING NUMBER

S17-452