Existing Site Key Plan

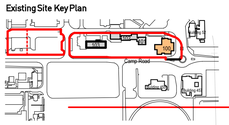

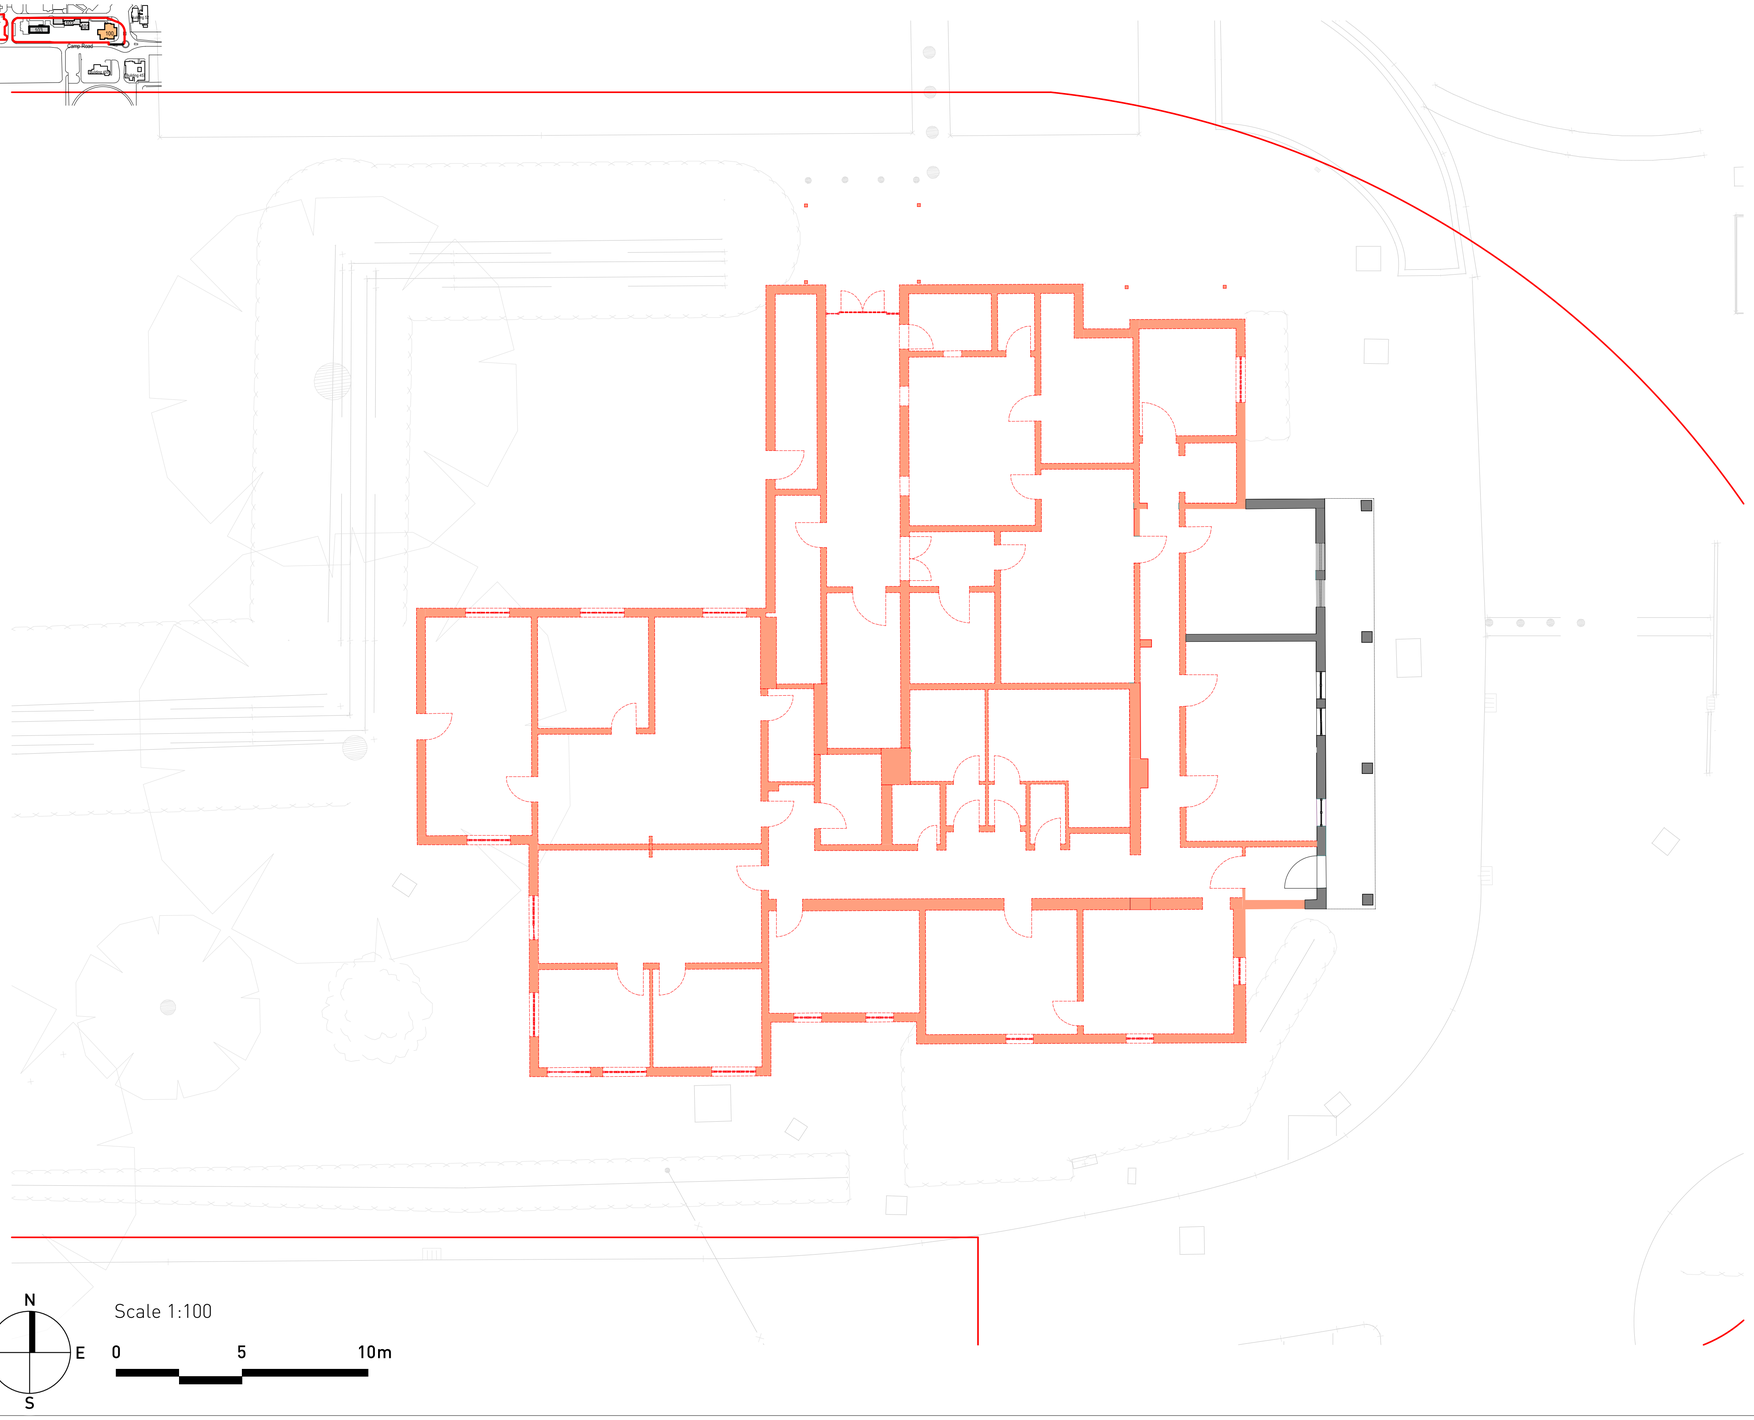

KEY

- Existing Wall to be Retained
- Existing Wall to be Demolished
- Existing Window to be Demolished
- Existing Door to be Demolished
- Existing Structure Above
- Application Site Boundary

N
W E
S

Scale 1:100

0 5 10m

Copyright Pegasus Planning Group Ltd. Crown copyright. All rights reserved. Ordnance Survey Copyright Licence number 100042093. Promap Licence number 100020449. EmapSite Licence number 0100031673. Standard OS licence rights conditions apply. Pegasus accepts no liability for any use of this document other than for its original purpose, or by the original client, or following Pegasus' express agreement to such use. T: 01285 641717 www.pegasusgroup.co.uk

BUILDING 100 - **DEMOLITIONS PLAN, GROUND FLOOR**

Pegasus Design

PLANNING I DESIGN I ENVIRONMENT I ECONOMICS | WWW.PEGASUSGROUP.CO.UK | TEAM/DRAWN BY: BL | APPROVED BY P.M: JW | DATE: 05/08/19 | SCALE: 1:100 @ A1 | DRWG: **CD2316_CRD-01-R1-DR-A-00941_S2-P4** SHEET NO: 1 REV: E | CLIENT: **DORCHESTER LIVING** |