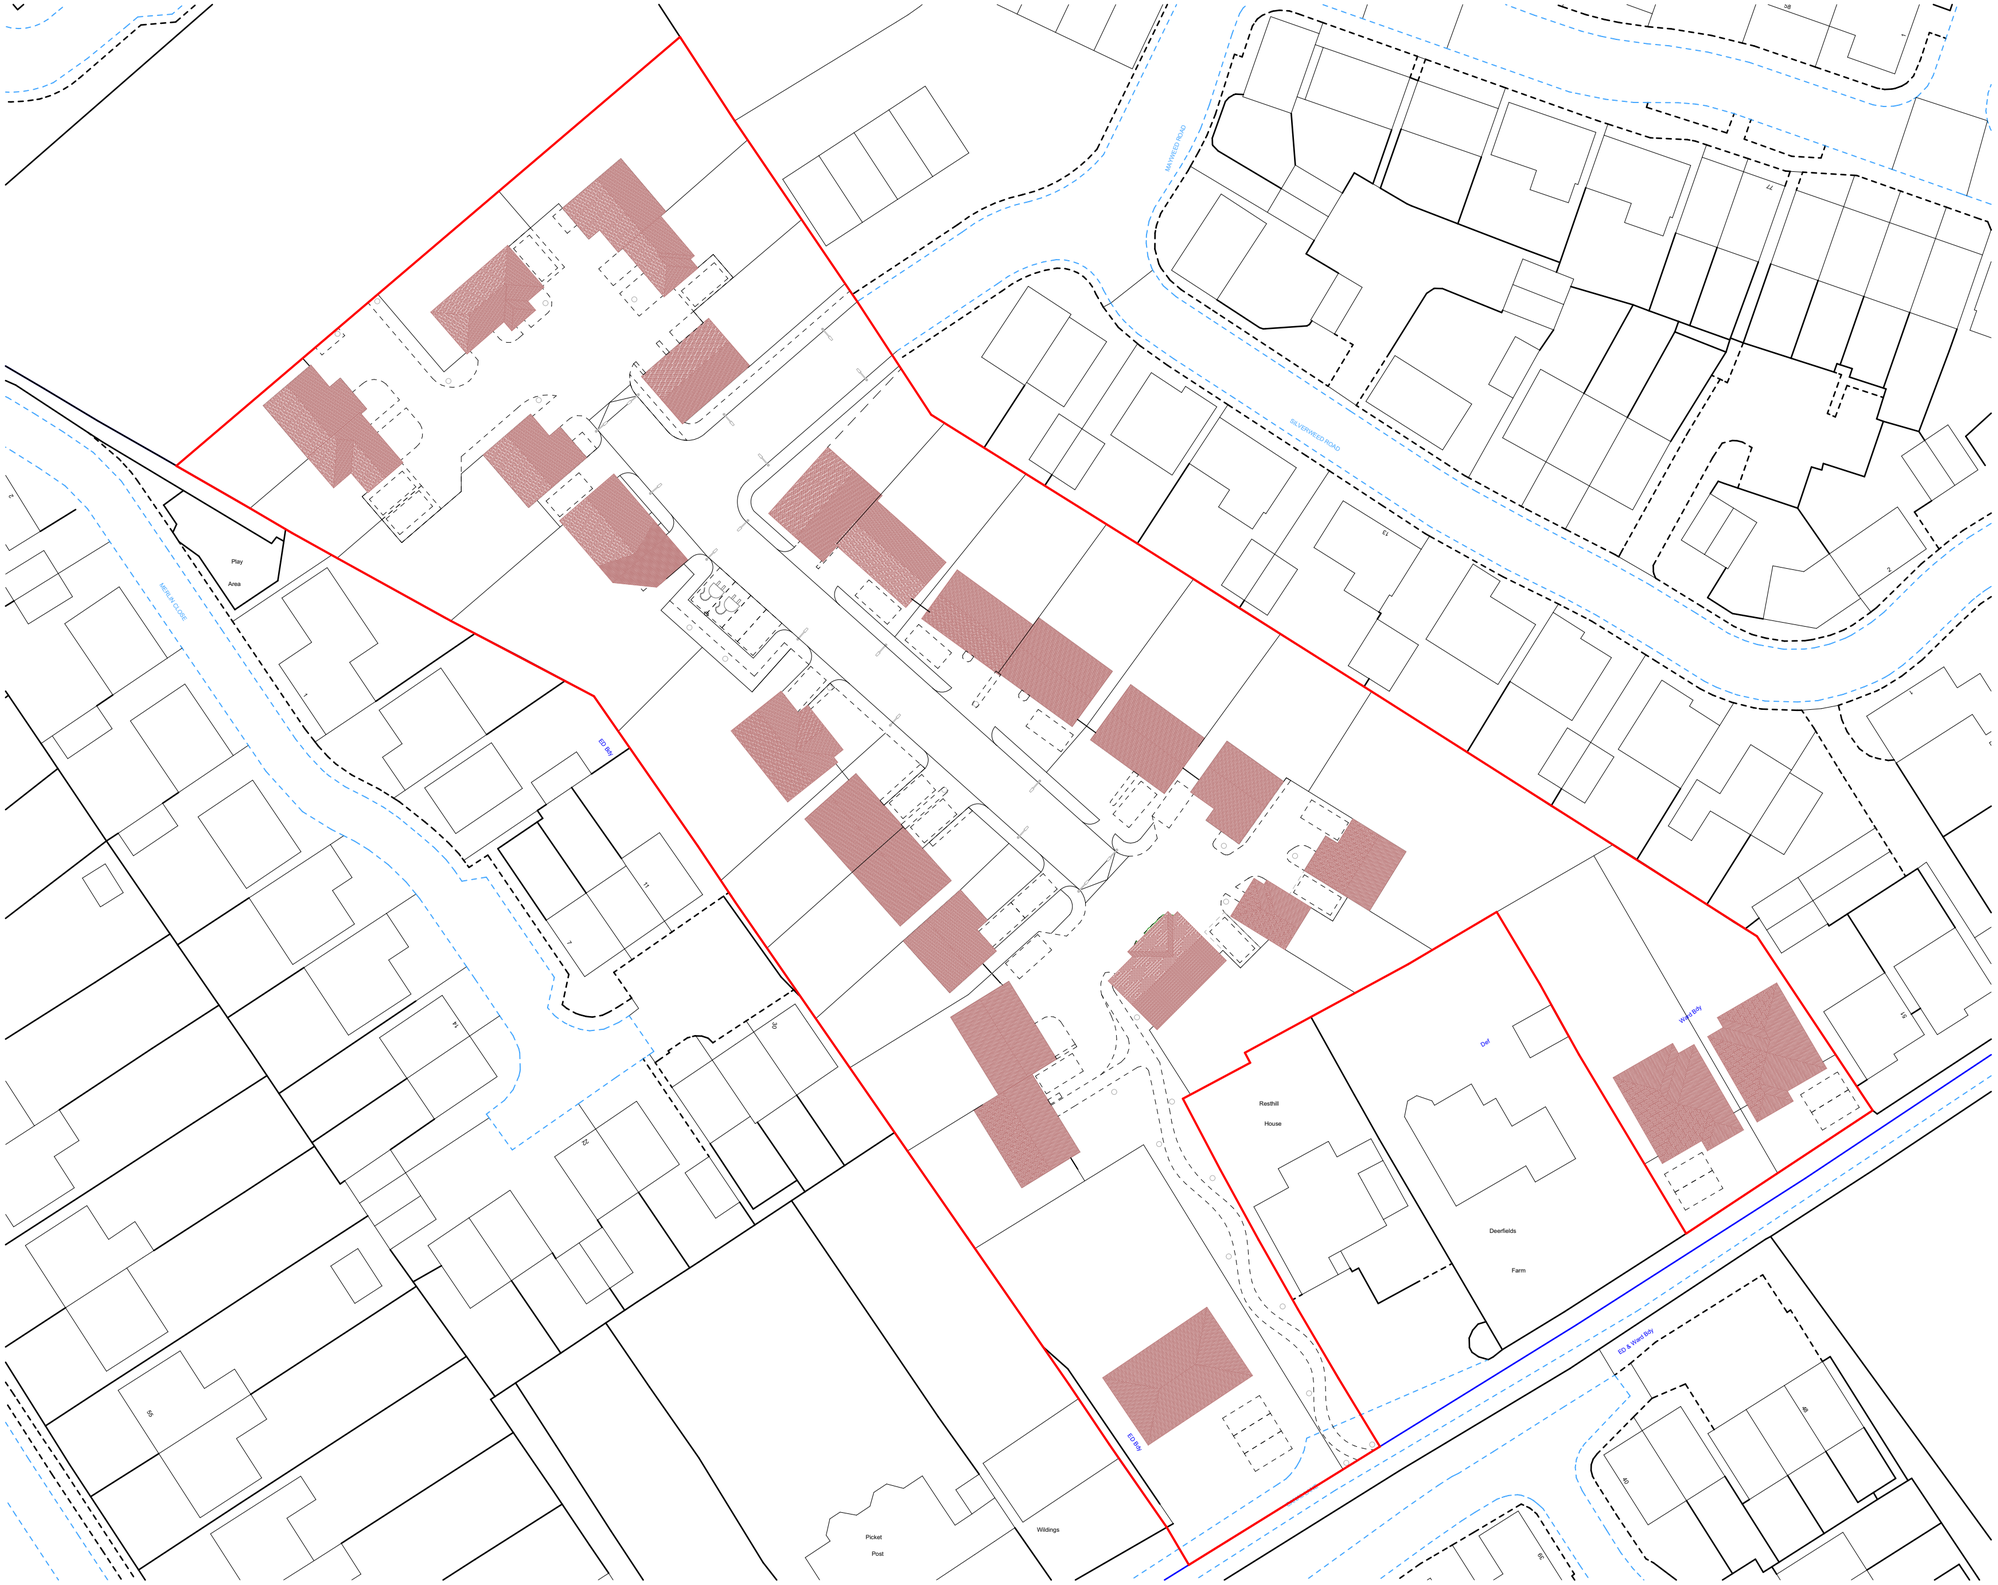

1 Site Plan Proposed 1:500

Map data shown may contain Ordnance Survey ® products supplied by Pear Technology Services Ltd;
© Crown Copyright and database rights from date shown above Ordnance Survey ® licence number 100005264

Issue Status

This drawing is copyright. Only figured dimensions to be worked to.

Revision		Drawn	Check	Date
A	Amendment design layout	GR		13.01.20

N

SCALE 1:500 0 10 20m

client
Mr Nigel Morris

project
Land at Deerfields Farm Canal Lane Banbury

drawing
Proposed Site Outline Plan

date	scale @ A2
27.09.19	1:500
drawn GR	checked by

BROWN&CO
ARCHITECTURE + PLANNING
Issuing Office: Banbury - 01295 273 555
Brown&Co Offices: Banbury, Brigg, Bury St. Edmunds, Grantham, Holt, Huntingdon, King's Lynn, Melton Mowbray, Norwich, Retford, Spalding, St Neots, Caribbean, Poland (Torun), Romania

19	23	04	A