01 Pound Lane Elevation As Existing
1:200

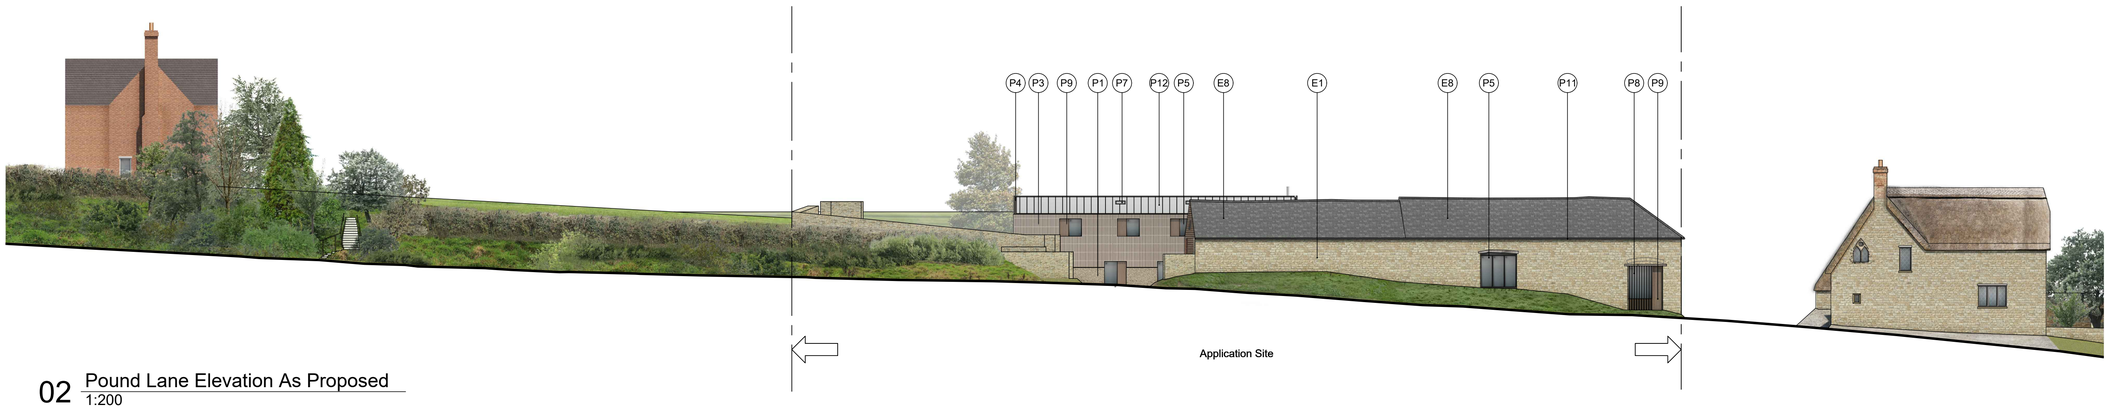

02 Pound Lane Elevation As Proposed
1:200

1:200 0 2m 4m 6m 8m 10m 15m 20m

Key Plan

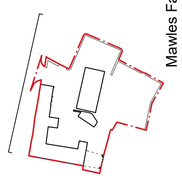

Mawles Farm
Sibford Gower
OX15 5RW

GENERAL NOTES:
Do not scale from drawings. Refer to figured dimensions only.

Key

(EX) = Existing Material (PX) = Proposed Material

(E1) Natural stone
(E2) Waney edge horizontal timber cladding
(E3) Precast concrete wall panels
(E4) ventilated timber boarding
(E5) Fibre cement corrugated sheet
(E6) UPVC half round rainwater gutter
(E7) Concrete block infill
(E8) Slate roof covering
(E9) Masonry brickwork
(E10) Corrugated polycarbonate rooflight
(E11) Stone faced concrete block wall
(P1) Natural stone
(P2) Corrugated roof cladding
(P3) Vertical batten timber cladding
(P4) Concealed Aluminium box gutter
(P5) Aluminium/Timber composite casement windows
(P6) Welsh Slate roof covering
(P7) Centre pivot conservation roof window
(P8) Aluminium/Timber composite casement window with external timber brise soleil screen
(P9) Aluminium/Timber composite ventilated panel
(P10) Waney edge horizontal timber cladding
(P11) UPVC half round rainwater gutter
(P12) Standing seam metal roof
(P13) Facing brickwork to match existing
(P14) Solid timber external door
(P15) Glazed timber external door
(P16) Aluminium/Timber composite glazed sliding door
(P17) Aluminium/Timber composite glazed french doors

Status:

PLANNING

No.	dd.mm.yy	Revision note
00	26.11.19	Planning application

IAN O'BRIEN STUDIO
The Granary | Home Farm Drive | Upton | Banbury | Oxfordshire | OX15 6HU
01 295 670 068 | studio@ianobrienstudio.co.uk | www.ianobrienstudio.co.uk

Drawing title
Existing & Proposed Street Elevations Sheet 1 of 2

Drawing size
1:200 @ A1

Client
Mr and Mrs Broom

Job	Drawing number	Revision
1901	PA-0005	00