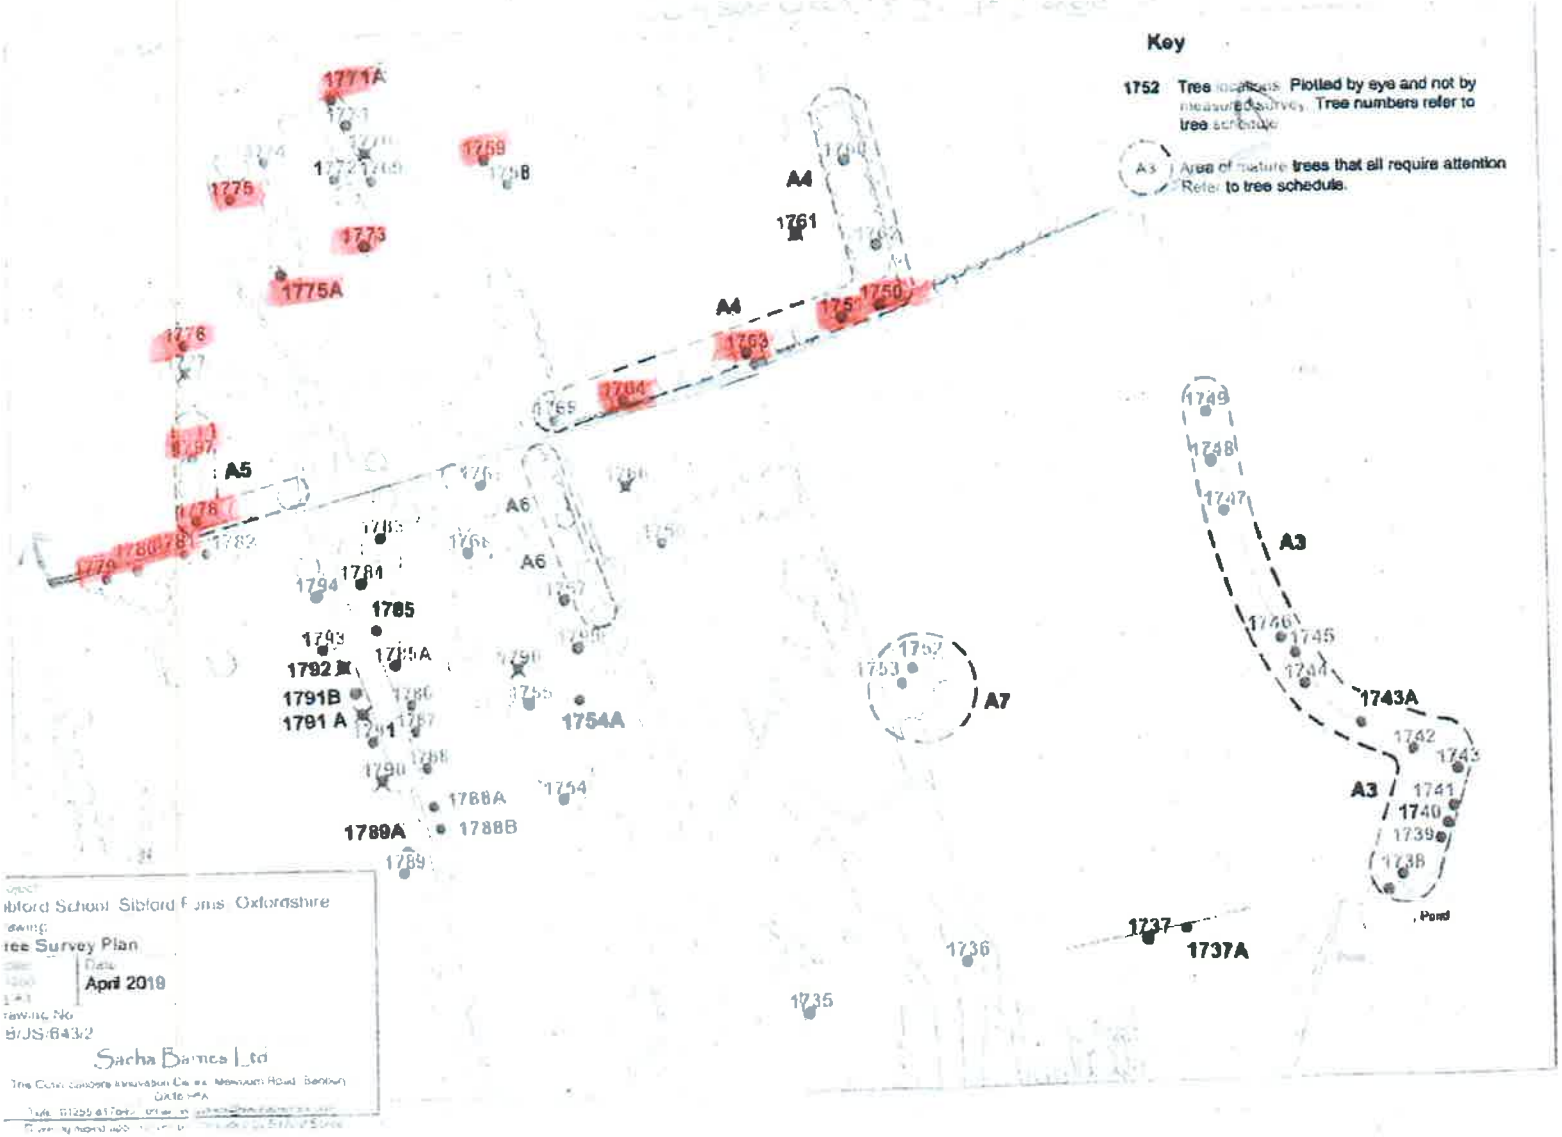

Sibford School Sibford Ferris Oxfordshire

Drawing:

Tree Survey Plan

Date: April 2019

Drawing No: B/JS/643/2

Sacha Barnes Ltd

The Coach Houses Innovation Centre Newman Road Bardon Oxfordshire