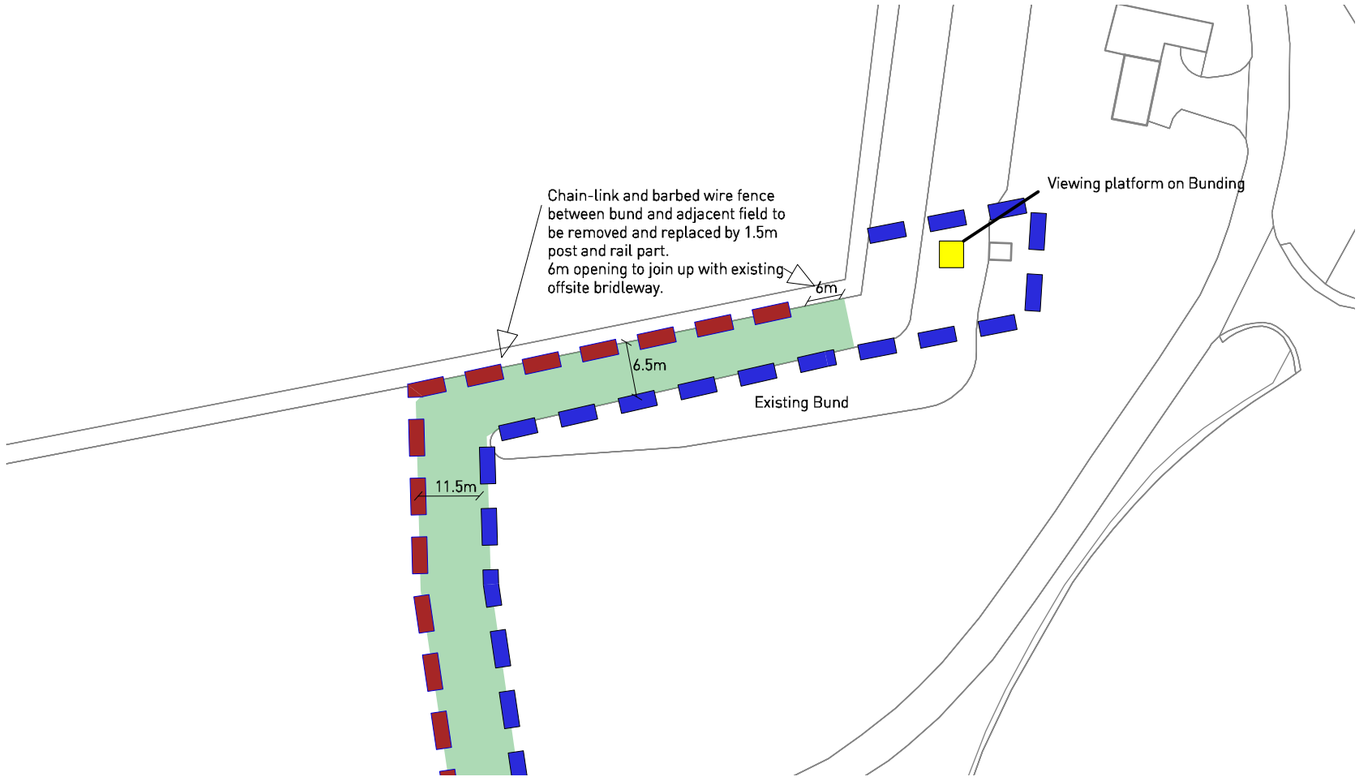

HEYFORD PARK - **PROPOSED NORTHERN FENCING DETAIL**

Pegasus Design

PLANNING I DESIGN I ENVIRONMENT I ECONOMICS | WWW.PEGASUSPG.CO.UK | TEAM/DRAWN BY KB | APPROVED BY P.M: NA | DATE: 31/01/2020 | SCALE: 1:25 @ A3 | DRWG: **D.0342**_51 SHEET NO: _3 REV: _D I CLIENT: **DORCHESTER GROUP** I