PROPOSED ALTERATIONS & EXTENSION

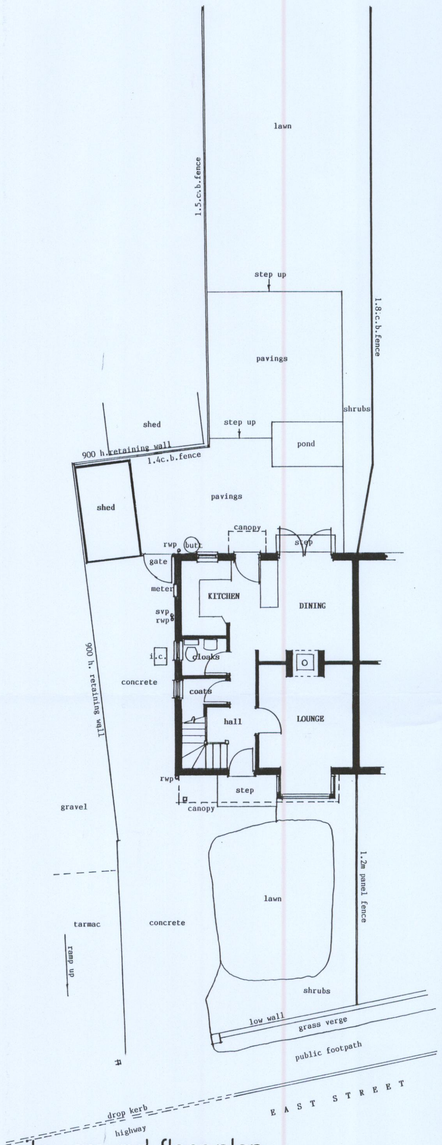

site + ground floor plan

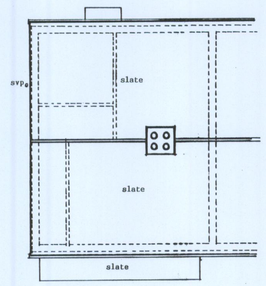

roof plan

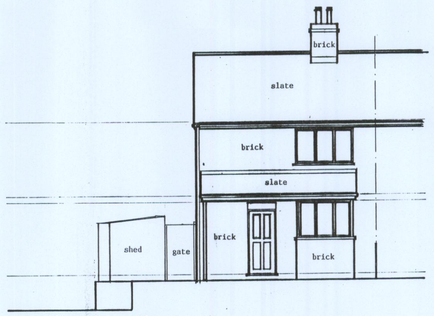

north elevation

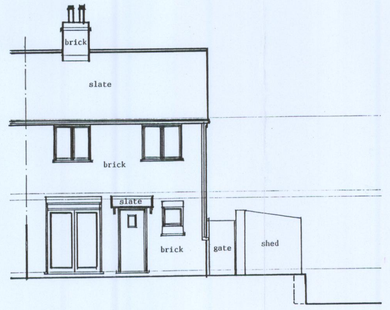

south elevation

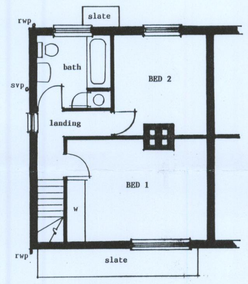

first floor plan

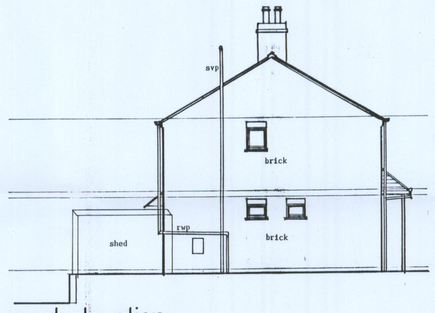

east elevation

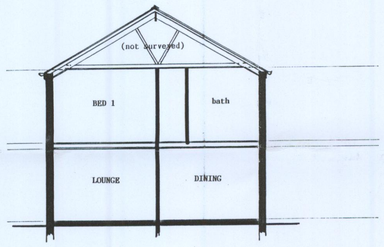

cross section

plans and elevations as existing.

0 1 2 3 4 5 6 7 8 9 10 15
1:100 Scale Bar. Units: Metres

FOR MR & MRS J.SHIPLEY.

1. The sole copyright of this drawing is vested in A.C.C.
2. The reproduction of this drawing is expressly prohibited, either in part or whole, without the written consent of A.C.C.
3. All dimensions are to be verified on site prior to works commencing.
4. Do not scale from this drawing.
5. This drawing is to be read in conjunction with all associated consultants and specialists drawings.
6. All dimensions shown on this drawing are given in millimetres, unless noted otherwise.
7. This drawing is reproduced to a metric scale.

general notes

rev.	date.	no.	recipient.

distribution

rev.	description	date
A		
B		
C		
D		
E		
F		
G		
H		
J		

revisions

ACC Associated Construction Consultants

SURVEYORS
ENGINEERS
DESIGNERS
CONSULTANTS

45-46 Rother Street,
Stratford-upon-Avon,
Warwickshire,
England. CV37 6LT

tel. 01789 299388

project
PROPOSED ALTERATIONS & EXTENSION TO HOLLY COTTAGE, EAST ST., BODICOTE, BANBURY. OXFORDSHIRE. OX15 4EB. FOR MR & MRS J.SHIPLEY.

drg. title
PLANS & ELEVATIONS AS EXISTING.

scale 1:100.

date NOV. 2019.

drg. no. 2069/02