Do not scale from this drawing. Use figured dimensions only

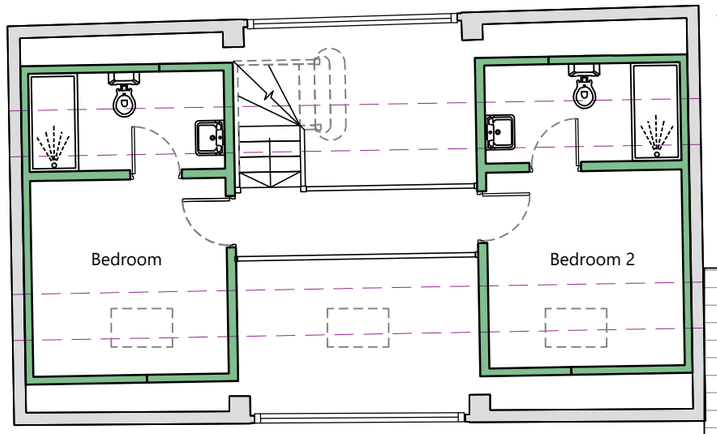

Proposed First Floor Plan
Scale. 1:100

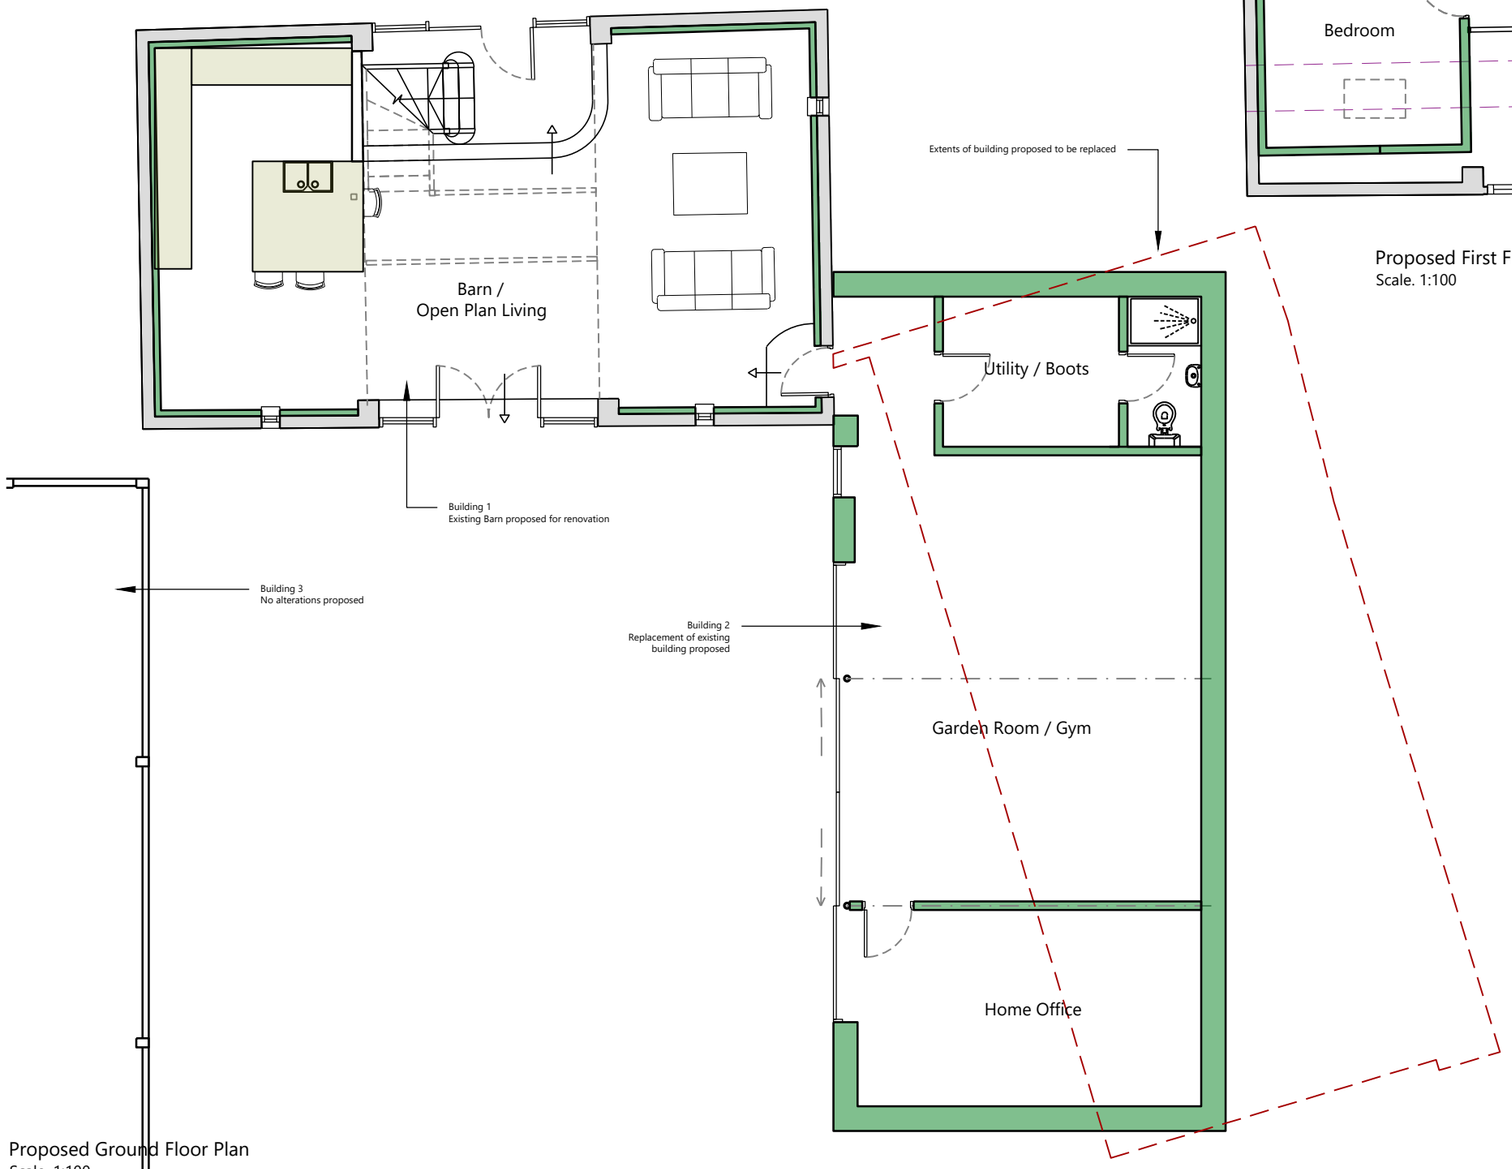

Proposed Ground Floor Plan
Scale. 1:100

1: 500 0m 10m 20m 30m

Revision	Details	Date
B	Layout Updated	16.03.20

TE Architecture
Architecture & Design
The Studio @
Appletree Cottage
Sibford Gower
Oxfordshire
OX15 5RS
Email: info@tearchitecture.co.uk Tel: 01295 236200 / 07500 465555

Project:
Top Barn Farm, Sibford Gower

Drawing Title:
Proposed Plans

Drawing Scale: 1:100
Paper Size: A3

Job No: **19_015_**
Drawing No: **103**
Revision: **B**

Copyright TE Architecture. All rights reserved ©