Key

01	Insulated metal roof
02	Flat roof
03	Rooflights
04	Timber cladding
05	Insulated metal cladding
06	Masonry walling
07	PPC metal windows
08	Painted doors
09	Metal rainwater goods
10	Metal flashing
11	Exterior deck walkway
12	Exterior paved walkway
13	PPC metal handrail
14	New unit signs
15	New trees
16	Landscape retaining wall
17	built-in bat box

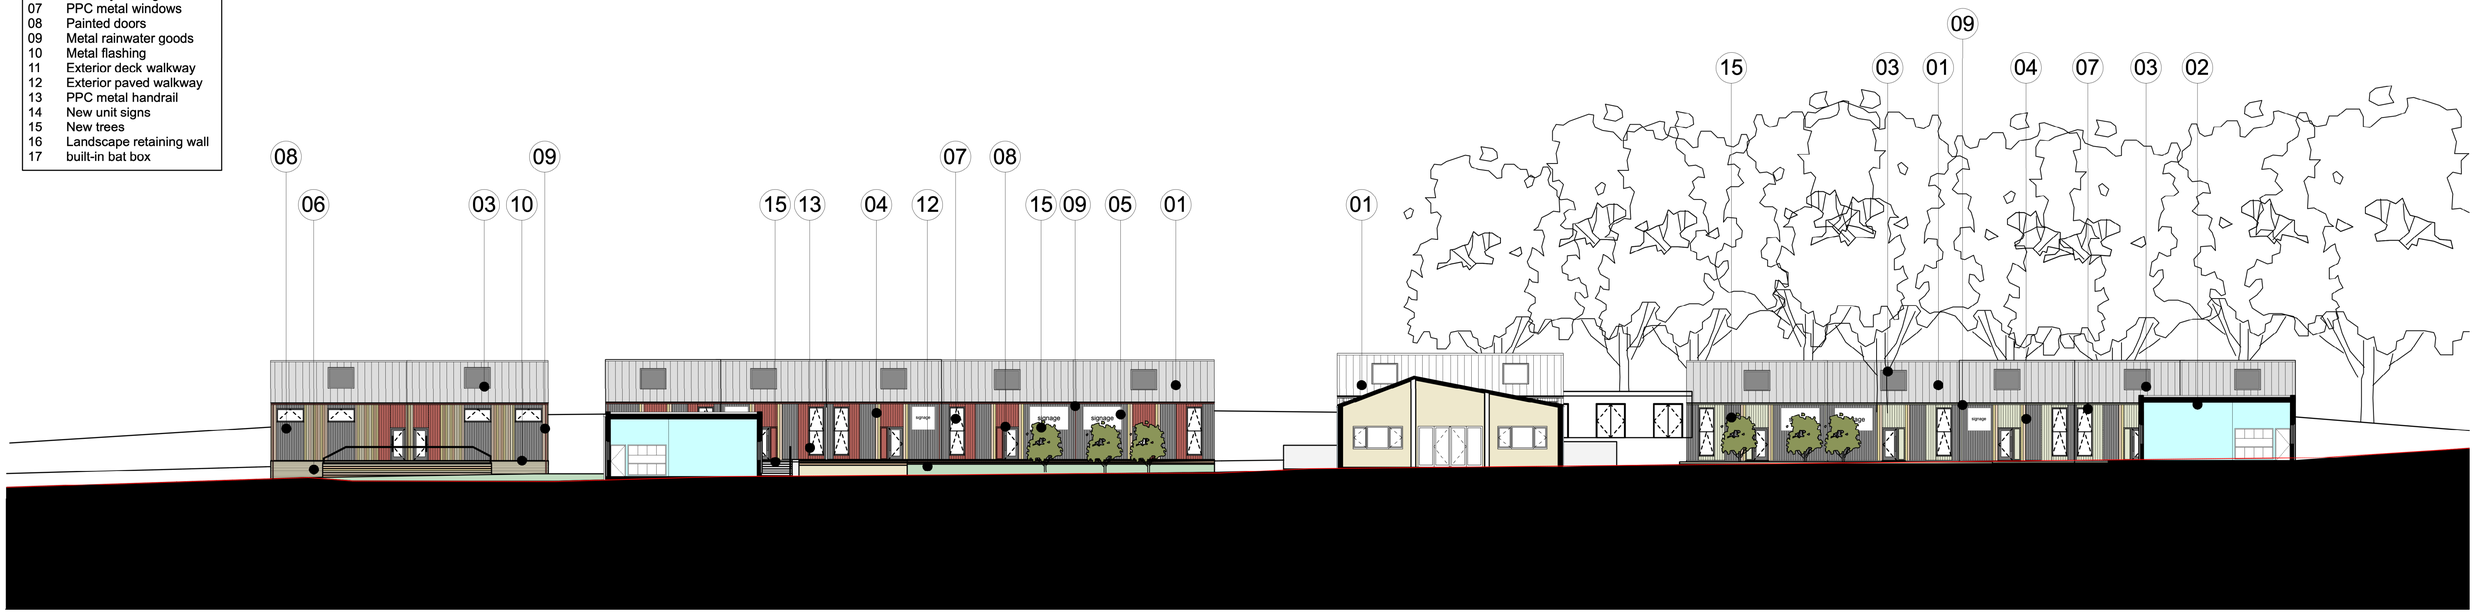

1 Proposed Courtyard Elevation 1
Scale: 1:200

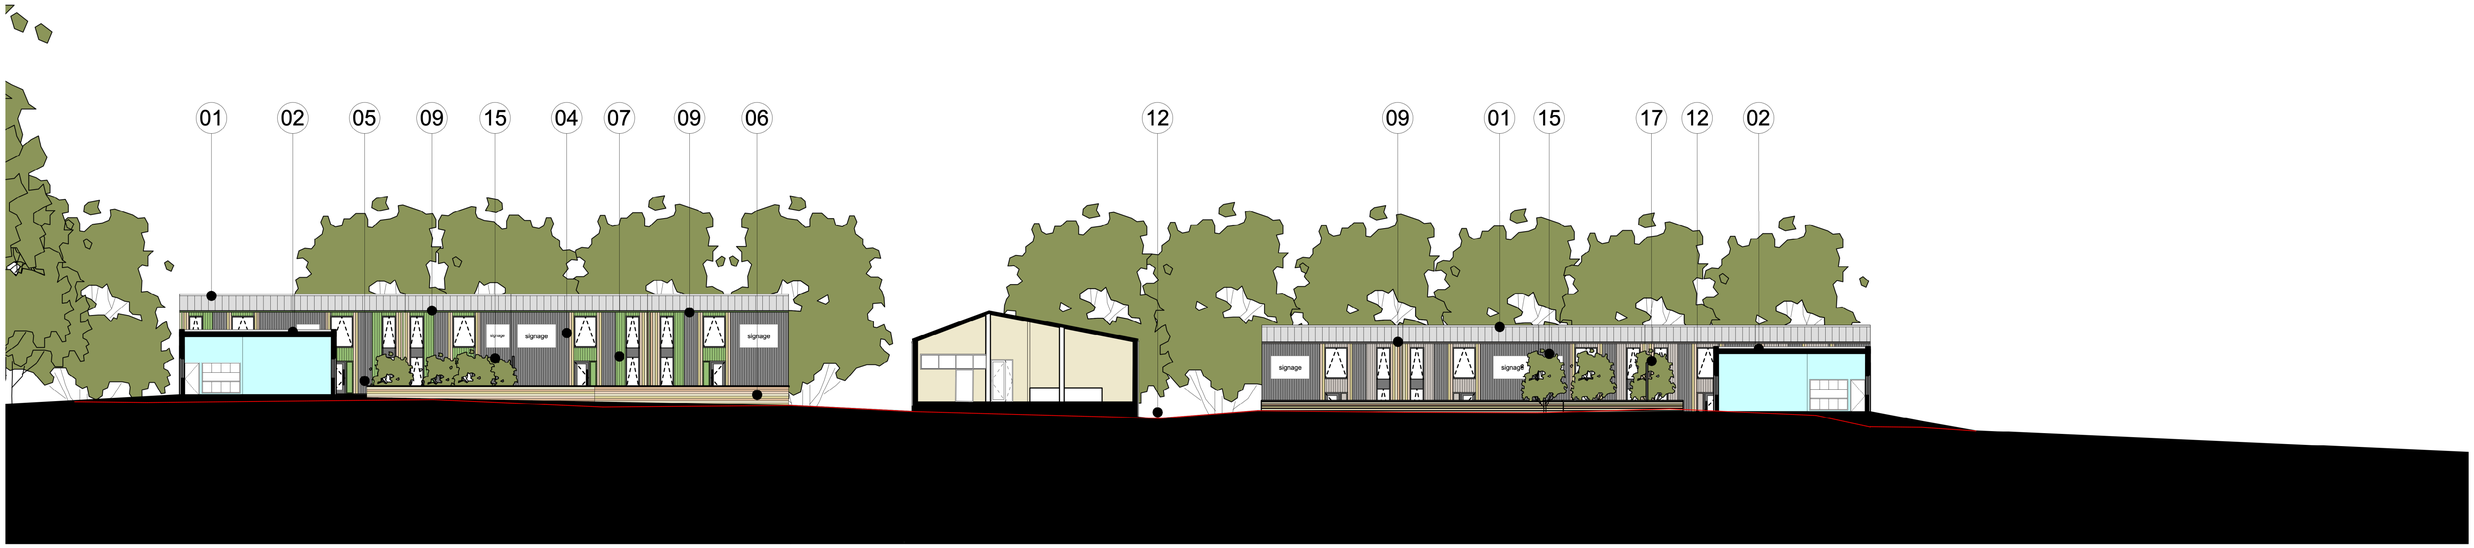

2 Proposed Courtyrard (North) Elevation
Scale: 1:200

Rev	Date	Dwn	Chckd	Description	Rev	Date	Dwn	Chckd	Description
	03.04.20	AK	RG	PLANNING ISSUE					

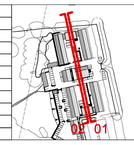

existing site section

6 King Street Bristol BS1 4EQ
T 0117 929 9293 E info@fm-architects.co.uk
F 0117 929 9295 W fm-architects.co.uk

• All drawings are copyright
• Report all discrepancies to project administrator
• Do not scale drawing for construction purposes
• All dimensions to be checked on site

0 10m

North

PLANNING ISSUE

ferguson mann architects

Job Title: Hatch End, Middle Aston
Client: Middle Aston Limited
Drawing Title: Proposed Site Elevations 3 Courtyard Elevations

Scale	Date	Drwn	Chckd	Job No	Drawing No	Rev
1:200 @ A1	16.05.19	AK	RG	10949	PL 107	