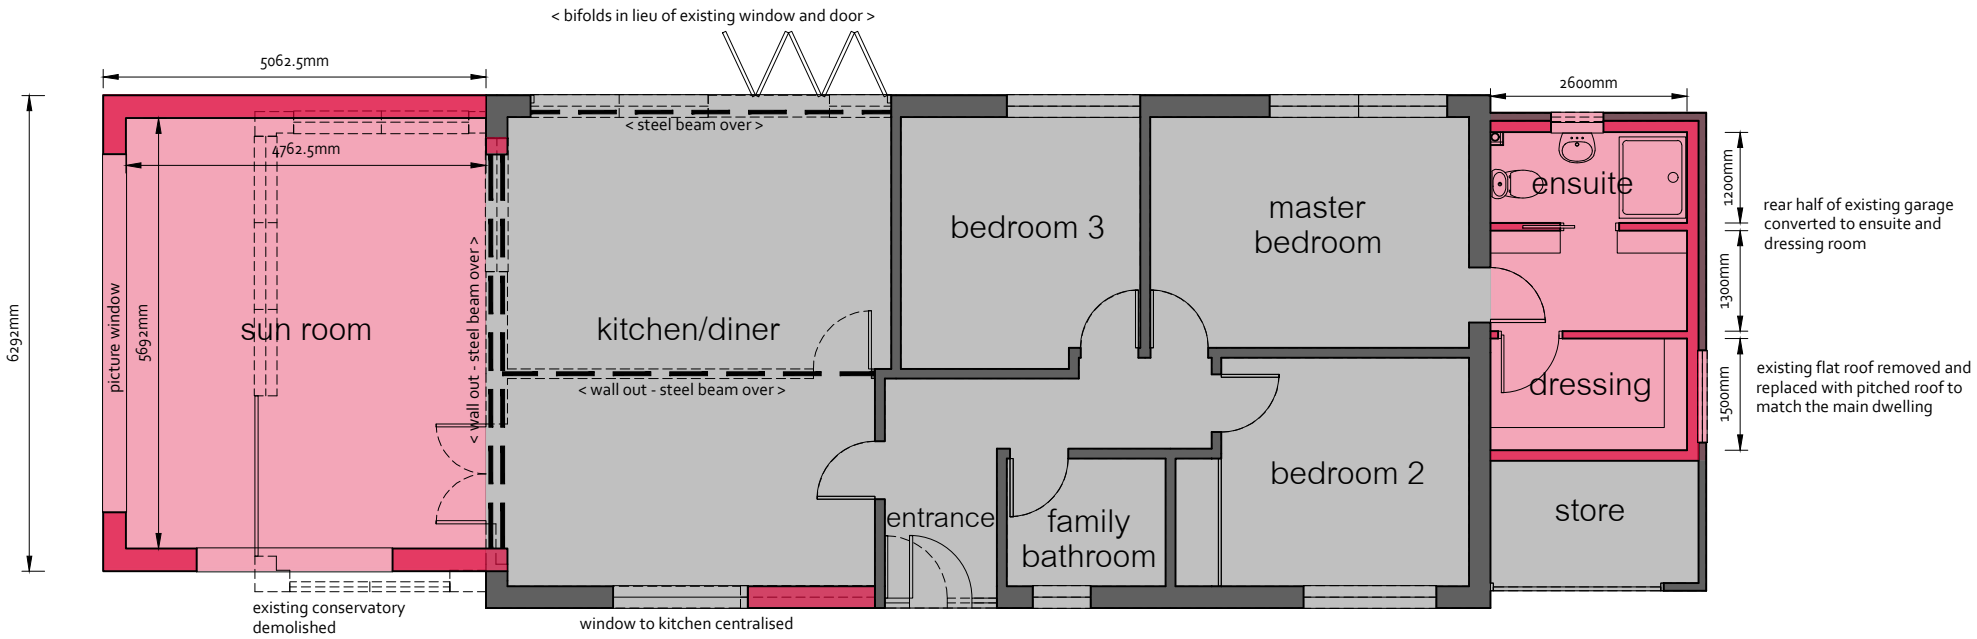

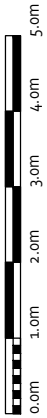

002A proposed ground floor plan

1:100