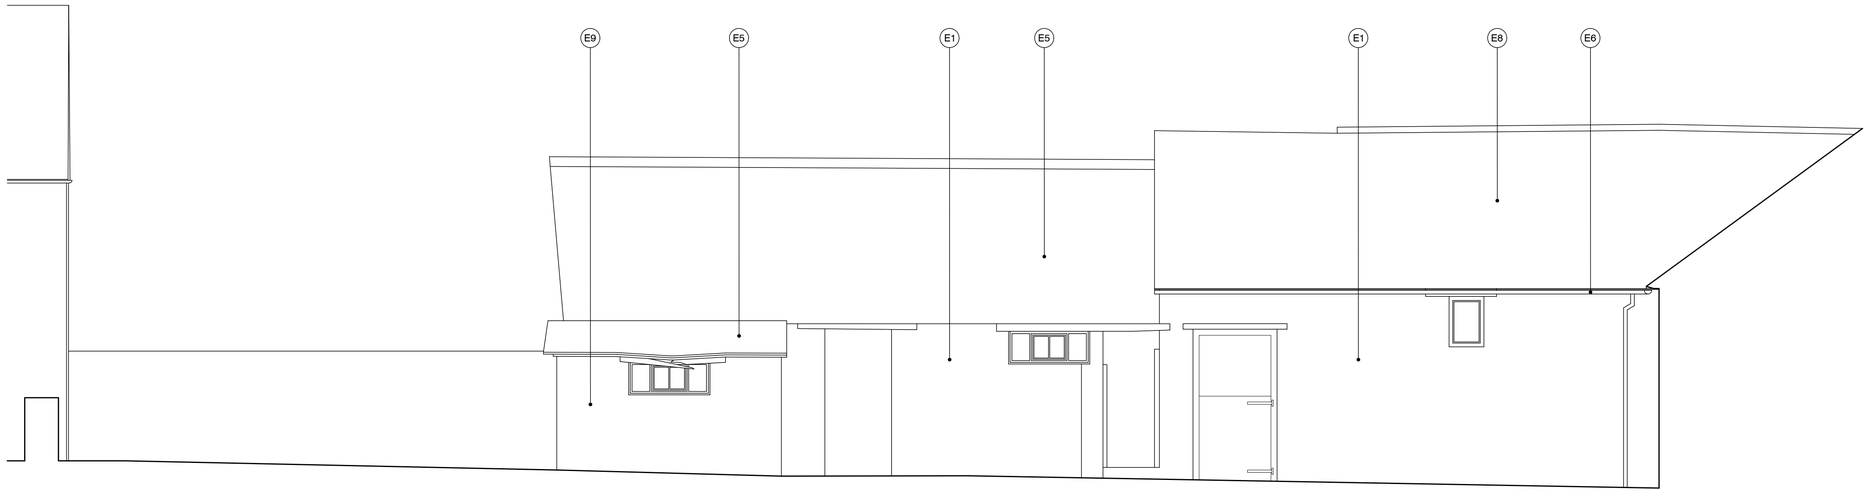

01 Elevation 8 As Existing
1:50

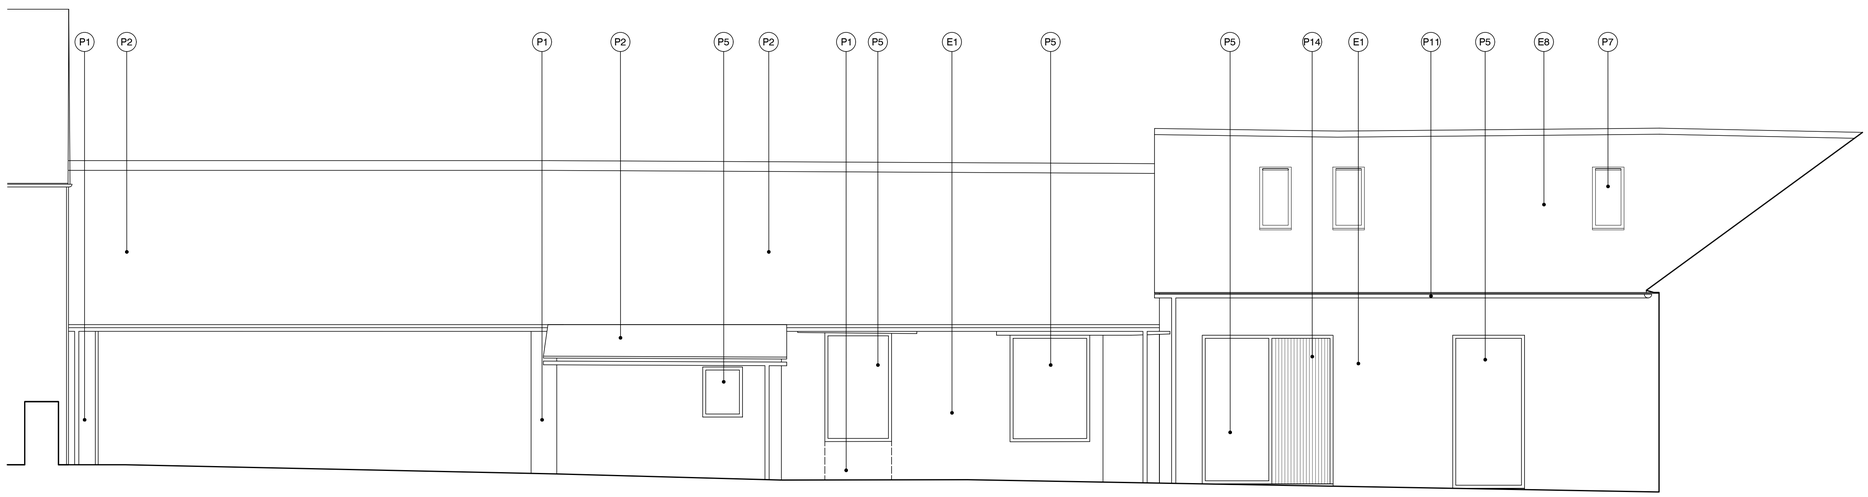

02 Elevation 8 As Proposed
1:50

1:50 0 0.5m 1.0m 1.5m 2.0m 2.5m 5.0m

Key Plan

Mawles Farm
Sibford Gower
OX15 5RW

GENERAL NOTES:
Do not scale from drawings. Refer to figured dimensions only.

Key

(EX) = Existing Material (PX) = Proposed Material

- (E1) Natural stone
- (E2) Waney edge horizontal timber cladding
- (E3) Precast concrete wall panels
- (E4) ventilated timber boarding
- (E5) Fibre cement corrugated sheet
- (E6) UPVC half round rainwater gutter
- (E7) Concrete block infill
- (E8) Slate roof covering
- (E9) Masonry brickwork
- (E10) Corrugated polycarbonate rooflight
- (E11) Stone faced concrete block wall
- (P1) Natural stone
- (P2) Corrugated roof cladding
- (P3) Vernacular barn ventilation style fixed windows
- (P4) Hardwood structural column with staddle stone base
- (P5) Aluminium/Timber composite casement windows
- (P6) Welsh slate roof covering
- (P7) Centre pivot conservation roof window
- (P8) Aluminium/Timber composite casement window with external timber brise soleil screen
- (P9) Aluminium/Timber composite ventilated panel
- (P10) Waney edge horizontal timber cladding
- (P11) UPVC half round rainwater gutter
- (P12) Hardwood fascia board
- (P13) Facing brickwork to match existing
- (P14) Solid timber external door
- (P15) Glazed timber external door
- (P16) Aluminium/Timber composite glazed sliding door
- (P17) Aluminium/Timber composite glazed french doors

Status:

PLANNING

No.	dd.mm.yy	Revision note
00	14.09.20	Planning application

IAN O'BRIEN STUDIO
The Granary | Home Farm Drive | Upton | Banbury | Oxfordshire | OX15 6HU
01 295 670 068 | studio@ianobrienstudio.co.uk | www.ianobrienstudio.co.uk

Drawing title

Elevations Existing & Proposed
Sheet 3 of 8

Drawing size

1:50 @ A1

Client

Mr and Mrs Broom

Job	Drawing number	Revision
1901	PA-113	00