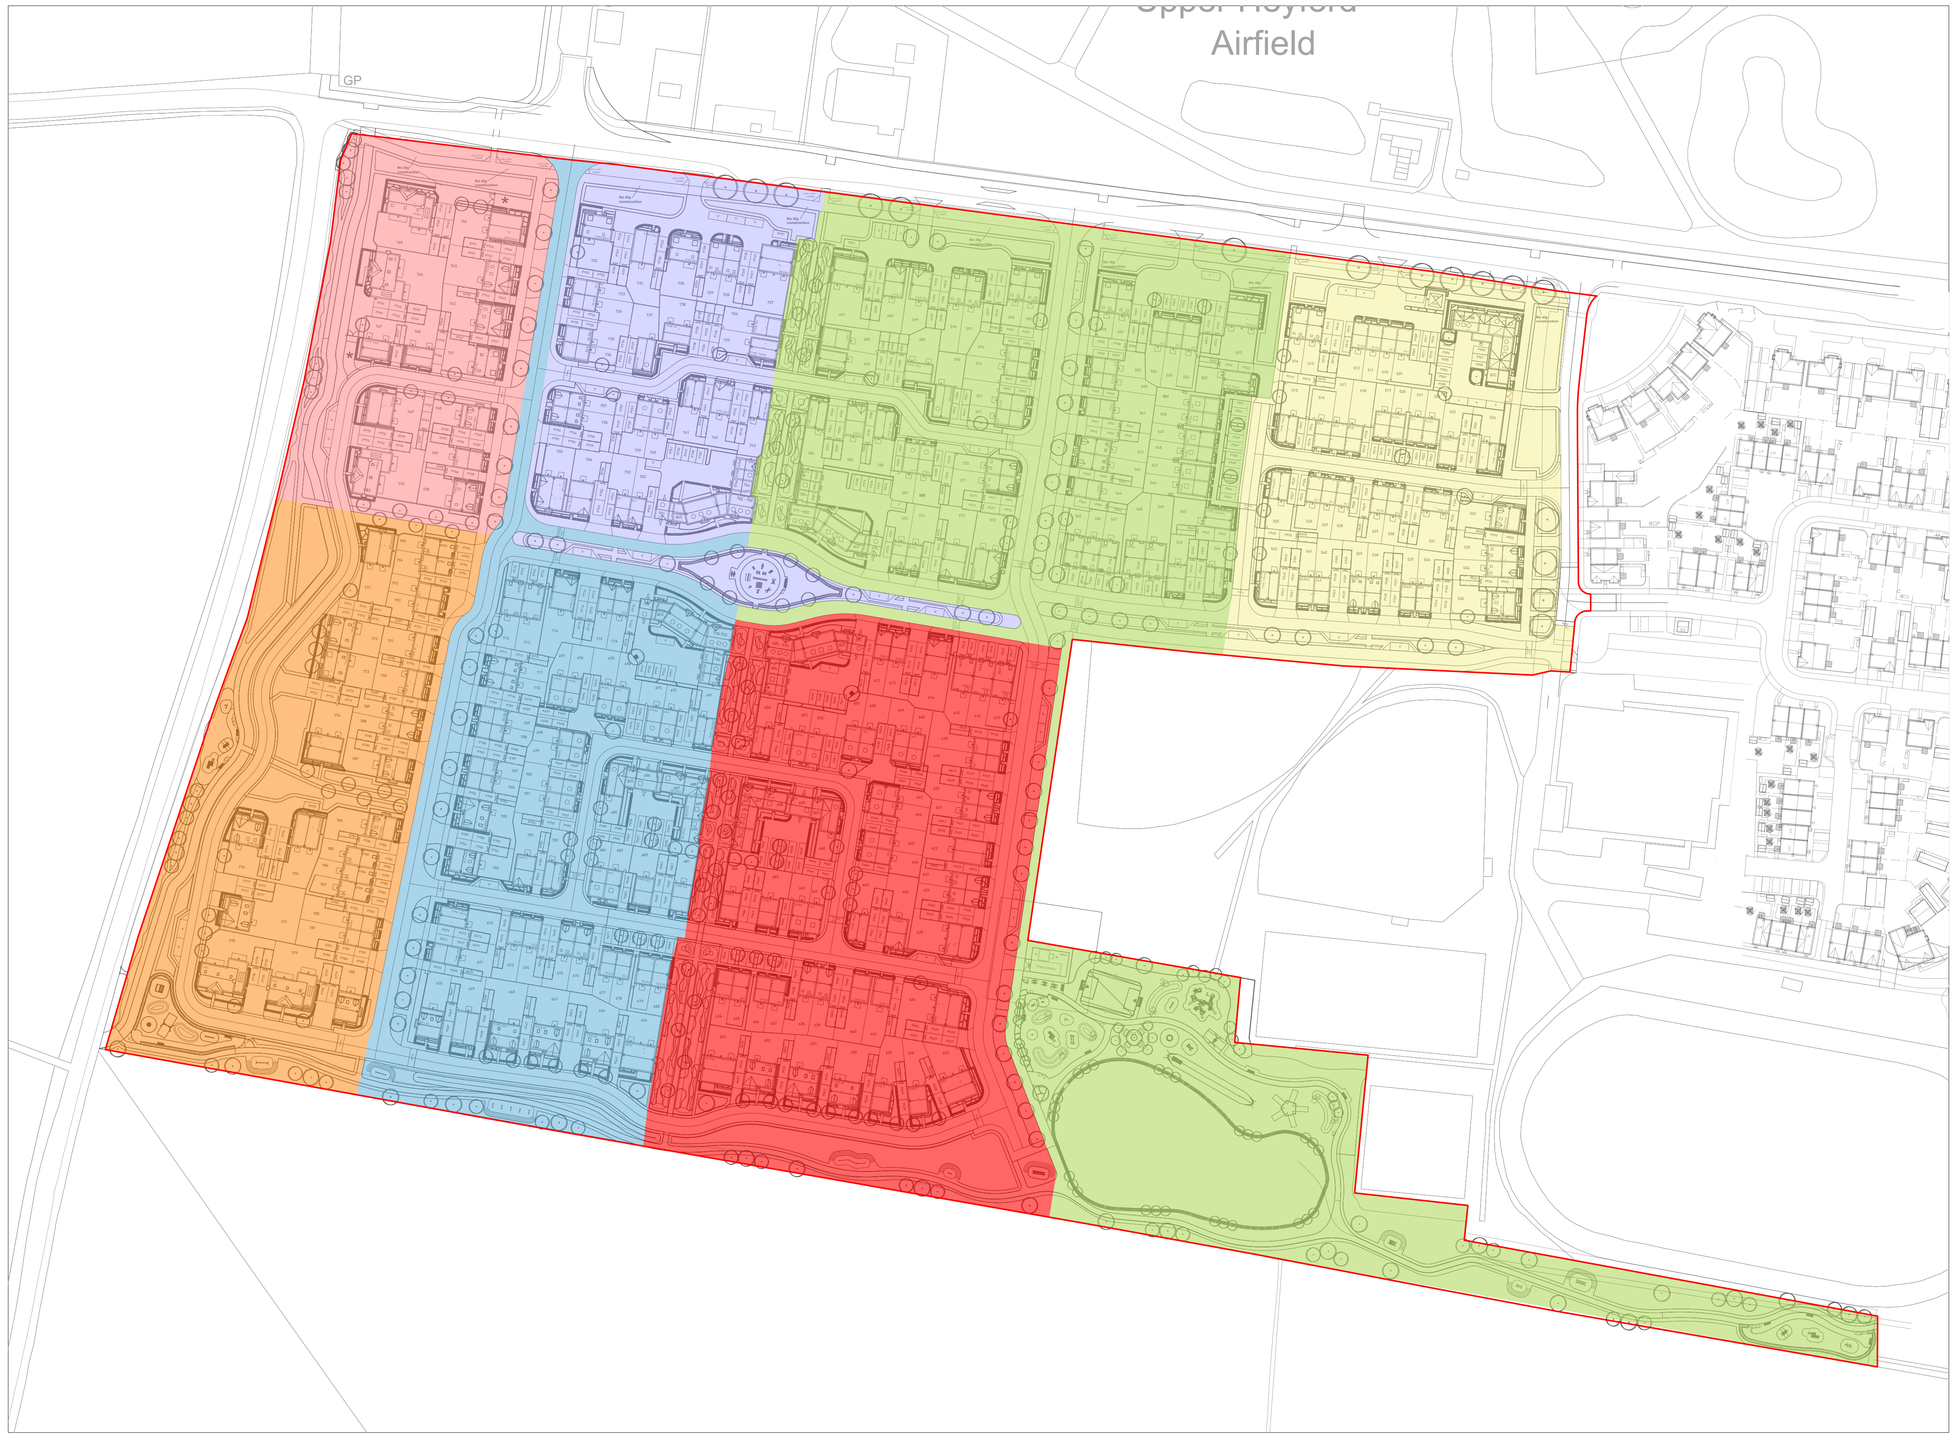

KEY

- SITE BOUNDARY
- PHASE 9A
- PHASE 9B
- PHASE 9C
- PHASE 9D
- PHASE 9E
- PHASE 9F
- PHASE 9G

Copyright Pegasus Planning Group Ltd. Crown copyright. All rights reserved. Ordnance Survey Copyright Licence number 100020449. Promap Licence number 100020449. EmapSite Licence number 100031673. Standard EIS licence rights conditions apply. Pegasus accepts no liability for any use of this document other than for its original purpose, or by the original client, or following Pegasus express agreement to such use. 17/08/19 17:11 mnw:pegasusgroup.co.uk

N
W E
S
0 10 50m

HEYFORD PARK - **PHASE 9, PHASING PLAN**

Pegasus Design

PLANNING | DESIGN | ENVIRONMENT | ECONOMICS | WWW.PEGASUSGROUP.CO.UK | TEAM/DRAWN BY: CLB | APPROVED BY P.M: PB | DATE: 15/07/19 | SCALE: 1:1000 @ A1 | DRWG: **D.0341**_157 SHEET NO: _ REV: A | CLIENT: **DORCHESTER GROUP** |