© This drawing and the building works depicted are the copyright of the Architect and may not be reproduced except with written consent. Figured dimensions only are to be taken from this drawing. All contractors must visit the site and be responsible for taking and checking all dimensions relative to their work. Lathams are to be advised of any variation between drawings and site conditions.

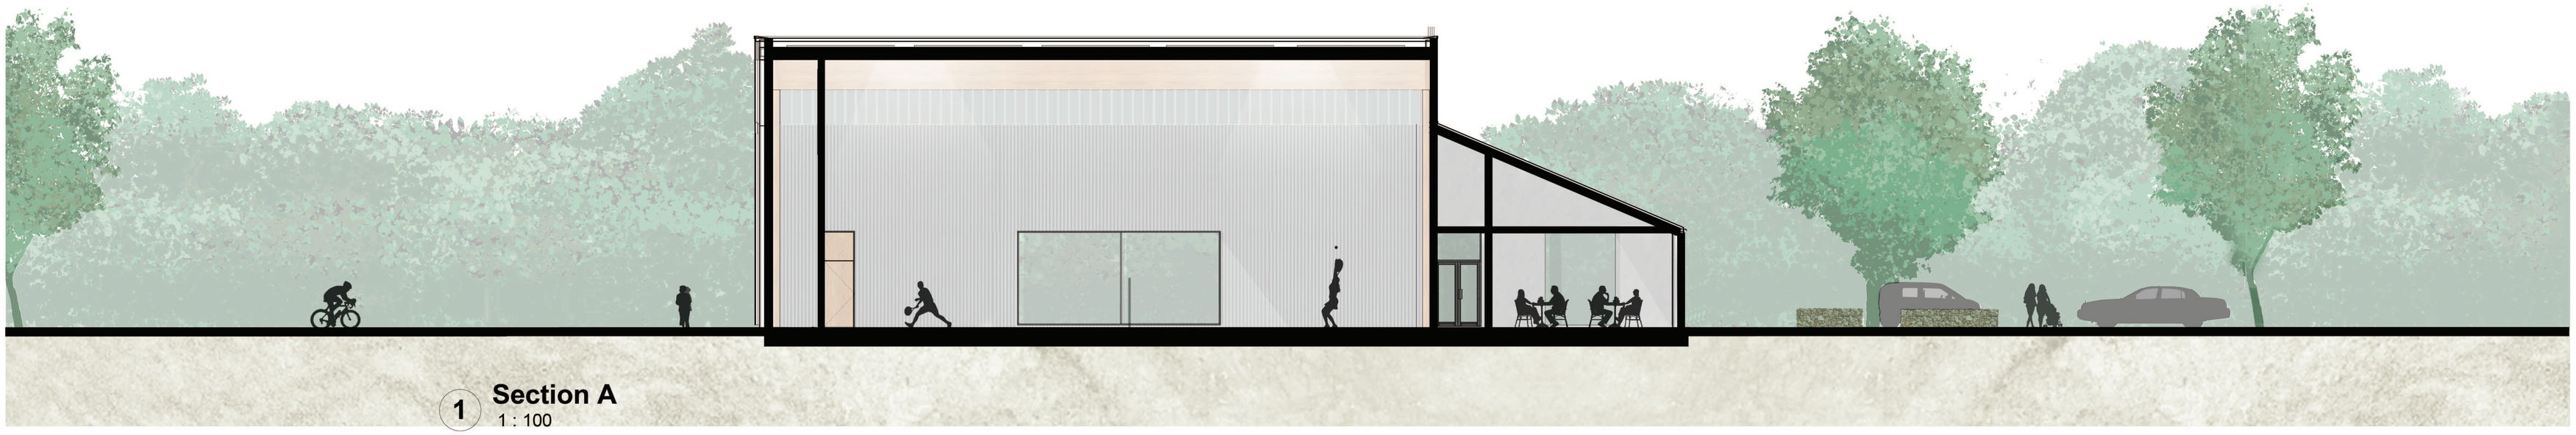

1 **Section A**
1 : 100

2 **Section B**
1 : 100

Rev	Drawn	Revision Description	Date
A		Issue for planning	11.12.20

Status Preliminary

Derby
12 St. Mary's Gate
Derby DE1 3JR
+44 (0)1332 365777

Nottingham
Knight & Whitehall House
4 Carlton Street
Nottingham NG1 1NN
+44 (0)115 828 0422

London
70 Cowcross Street
London EC1M 6EJ
+44 (0)20 7490 0672

info@lathams.uk.com
lathams.uk.com

Lathams
ARCHITECTURE + URBANISM

Project
Adderbury Sports & Community Building

Client
Adderbury Parish Council

Drawing Title
Sections

Drawing Number	Revision
7354 (08)27	A
Scale	**Date**
1 : 100	09/24/19
Drawn	**Checked**
CT	CT
Lathams Job Number	**Original Size**
7354	A1