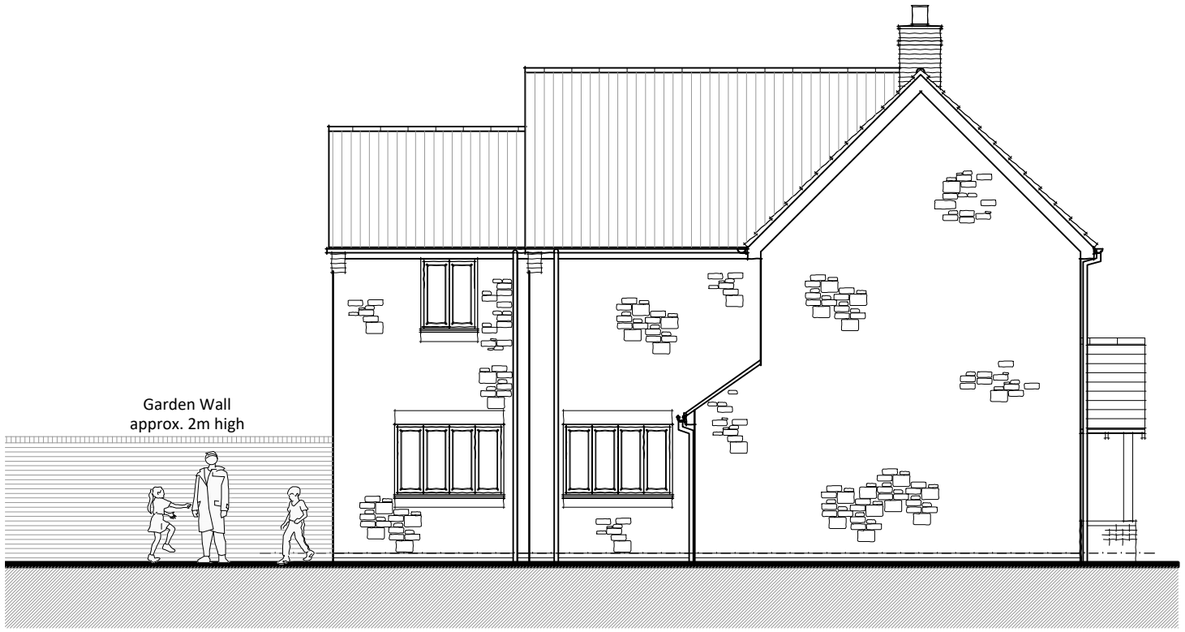

03 NORTH WEST ELEVATION
1:100

04 NORTH EAST ELEVATION
1:100

North:

OXFORDSHIRE
44 Horton View
Banbury
Oxfordshire
OX16 9HP
T. 01295 709247
M. 07786 918682

YORKSHIRE
3 New Street
York
Yorkshire
YO1 8RA
T. 01904 848868
M. 07706 801879

General Notes:

- This drawing is copyright (C). The reproduction of this drawing is expressly prohibited by Walker Graham Architects Limited.
- Dimensions and conditions shall be verified on site. Any discrepancies between this drawing and site conditions shall be brought to the attention of Walker Graham Architects Limited for resolution prior to placing orders or construction.
- This drawing should not be scaled.

Walker Graham Architects Limited 2015.

1:2500 - 0m 20m 40m 60m 80m 100m
1:1250 - 0m 10m 20m 30m 40m 50m

1:200 - 0m 2m 4m 6m 8m
1:100 - 0m 1m 2m 3m 4m

1:50 - 0m 0.4m 0.8m 1.2m 1.6m 2m
1:25 - 0m 0.2m 0.4m 0.6m 0.8m 1m

PROPOSED EXTERNAL MATERIALS

Walls:
1. Facing stone (to match existing)

Roof:
2. Tiles (to match existing)

Windows:
3. Cream Upvc (to match existing)

Gutters & Downpipes:
4. Black Upvc (to match existing)

Rev	Date	Notes
X	00.00.00	xxxxxxxxxxxxxxx

WALKERGRAHAM
architects

Project:
EXTENSION & ALTERATIONS
11 LANDER CLOSE, CHESTERTON, OXFORDSHIRE

For:
Mrs Philips

Drawing:
PROPOSED NORTH WEST & NORTH EAST ELEVATIONS

Drawing scale: 1:100 at A3

Drawing date: **JANUARY 2021**

Drawing no. **WG1028 - 008**

Revision **-**

www.walkergraham.co.uk
Email:architecture@walkergraham.co.uk