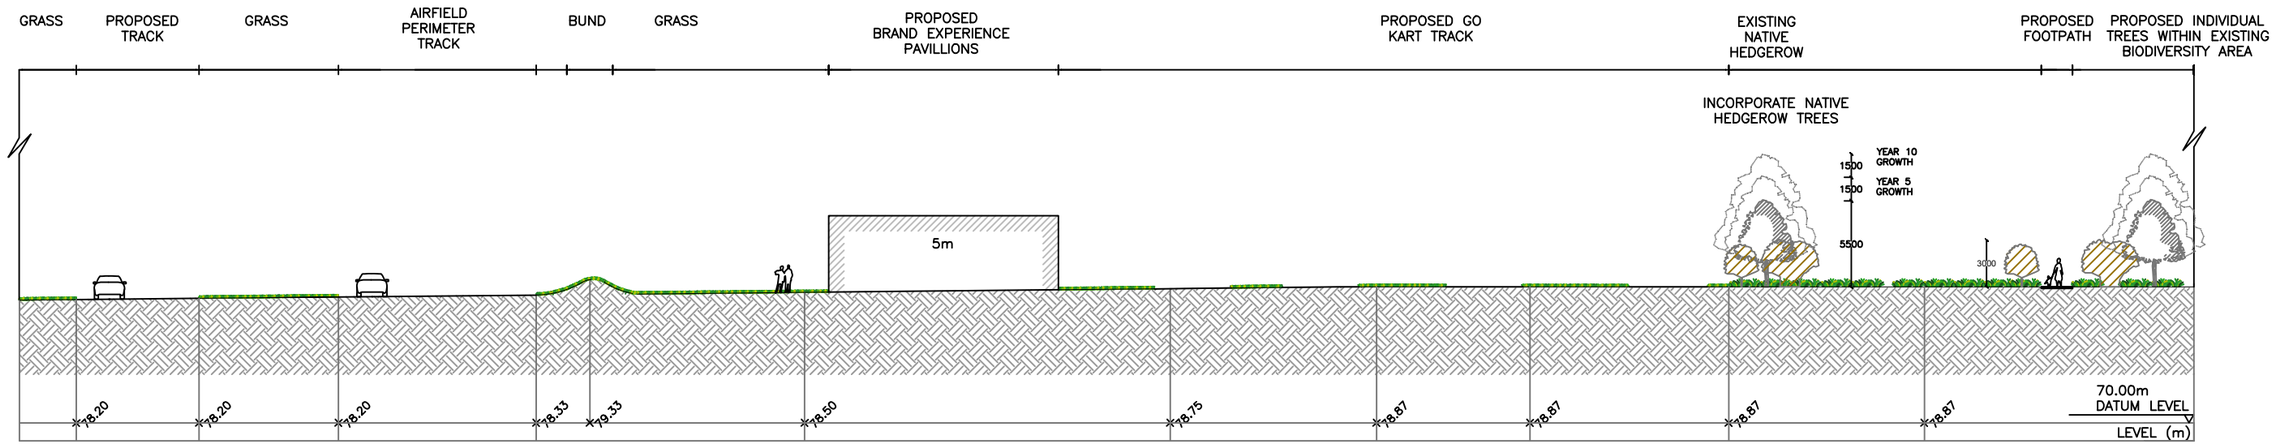

PROPOSED CROSS SECTION C–C'

KEY

EXISTING BOUNDARY VEGETATION RETAINED

PROPOSED TREE

PROPOSED VEGETATION

0 5 25m

EXISTING VEGETATION

TREE CANOPY UP TO 15M

TREE CANOPY UP TO 8M

SCRUB ~ 3M HIGH

SCATTERED TREES

PROPOSED VEGETATION

INDICATIVE TREES

TREES & BIODIVERSE PLANTING

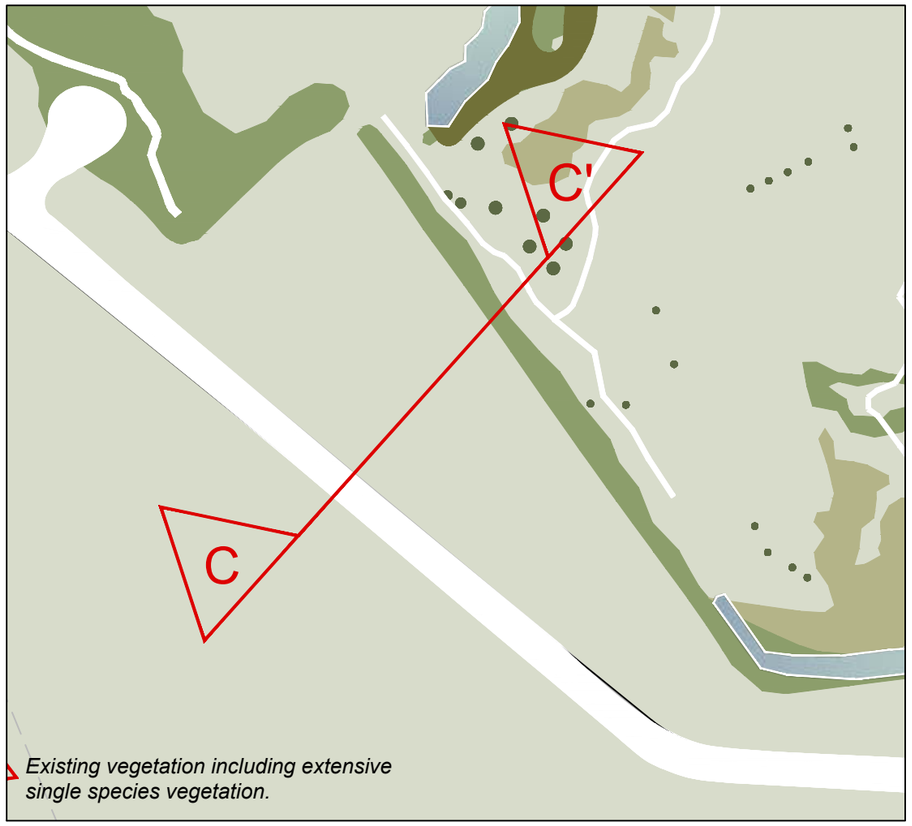

Existing vegetation including extensive single species vegetation.

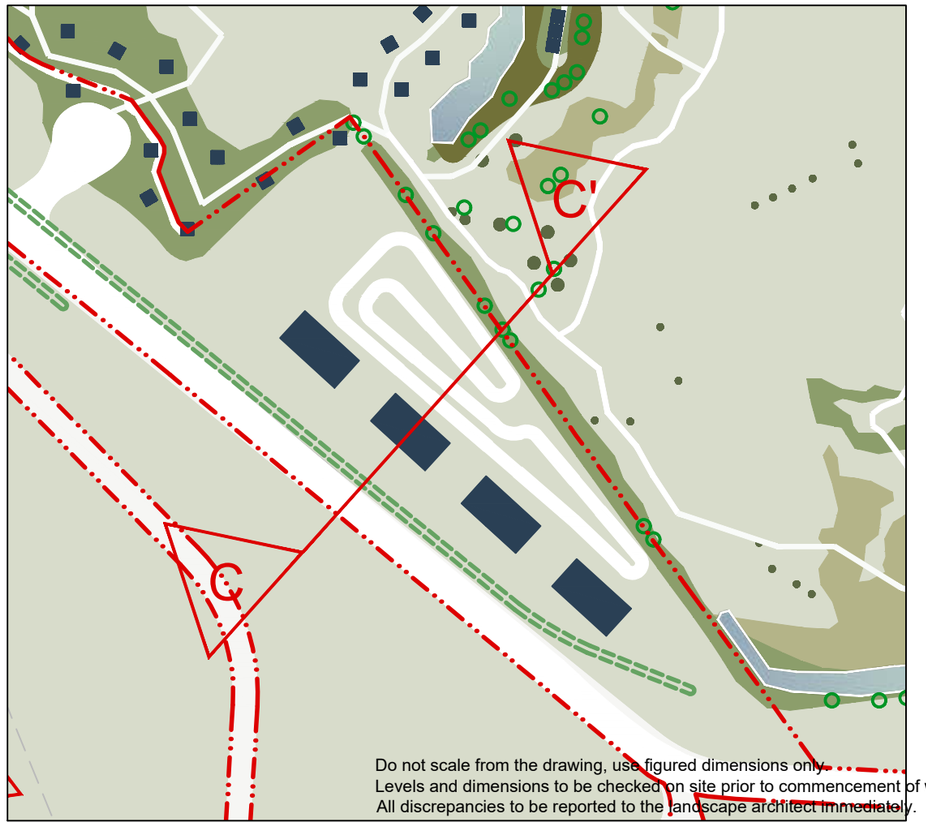

Brand Experience Pavillions

Incorporate native hedgerow trees and reinforce existing biodiverse boundary vegetation, while maintaining existing sight lines.

N

0m 25m 100m 250m

Do not scale from the drawing, use figured dimensions only.
Levels and dimensions to be checked on site prior to commencement of work.
All discrepancies to be reported to the landscape architect immediately.

© Copyright ASA Landscape Architects

Revision description	No.	By	Date
Planning Application	P02	KWD	19-11-20

asa LANDSCAPE ARCHITECTS
See Landscapes Differently
68i Innovation Drive, Milton Park, Abingdon, Oxfordshire, OX14 4RQ
Office: 01235 832 800
www.asalandscapearchitects.co.uk

Status
PLANNING

Project
Bicester Motion

Description
Figure 8: Concept cross section CC Brand Experience Pavillions

Scale(s)	As Shown@ A3	Date	23 July 2019
Drawn By	KWD	Checked By	CP
Drg. No.	ASA-566-DR-608	Rev. P02	Draft D01

File Ref: C:\Users\cpe\Desktop\Bicester heritage\ASA-566-LDBase-b - Standard\ASA-566-LDBase-b - Standard\ASA-566-LDBase-b.dwg

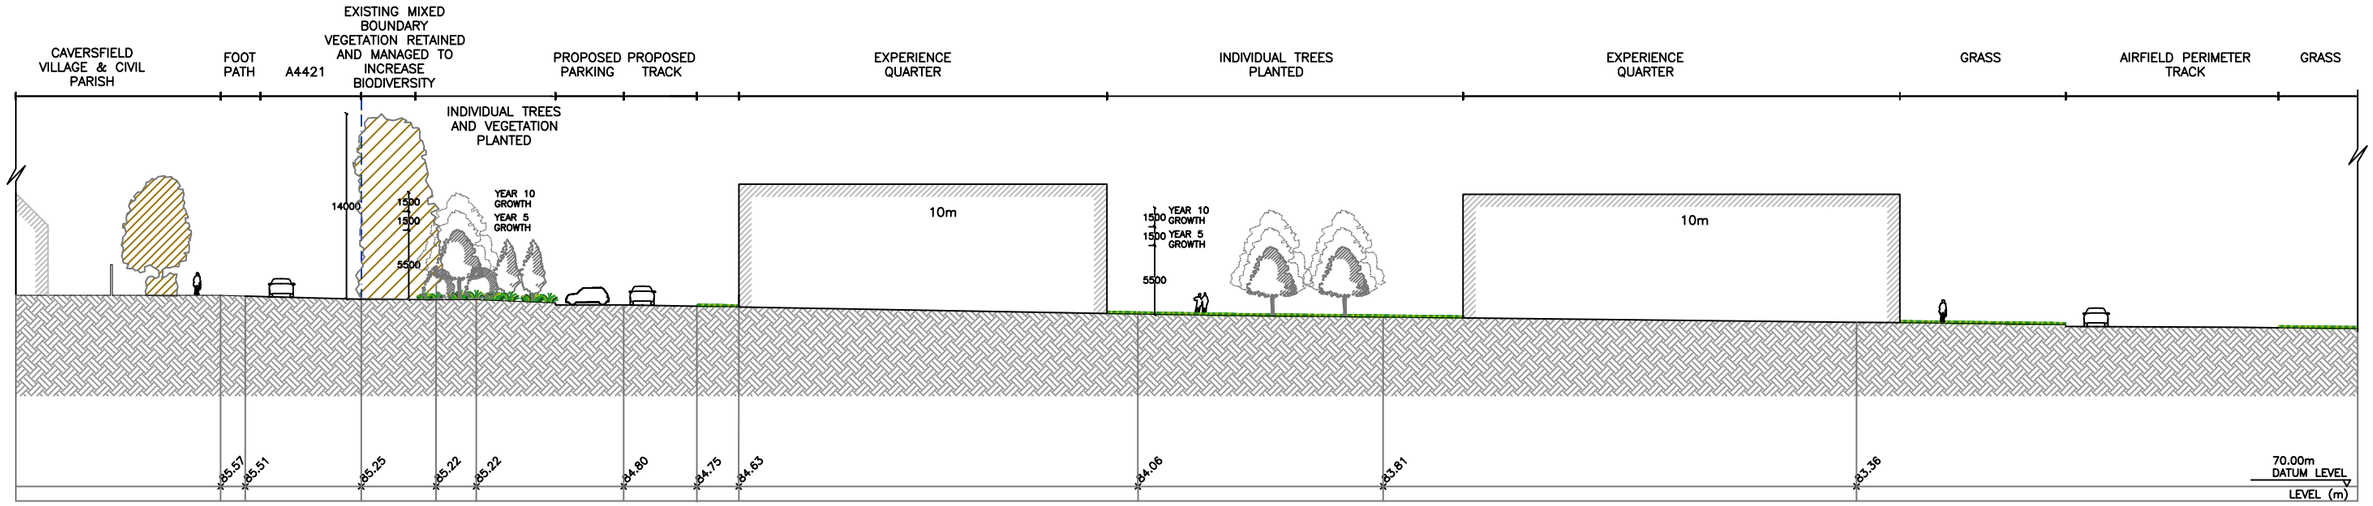

PROPOSED CROSS SECTION E–E'

KEY

EXISTING BOUNDARY VEGETATION RETAINED

PROPOSED TREE

PROPOSED VEGETATION

0 5 25m

EXISTING VEGETATION

TREE CANOPY UP TO 15M

TREE CANOPY UP TO 8M

SCRUB ~ 3M HIGH

SCATTERED TREES

PROPOSED VEGETATION

INDICATIVE TREES

TREES & BIODIVERSE PLANTING

NATIVE HEDGE

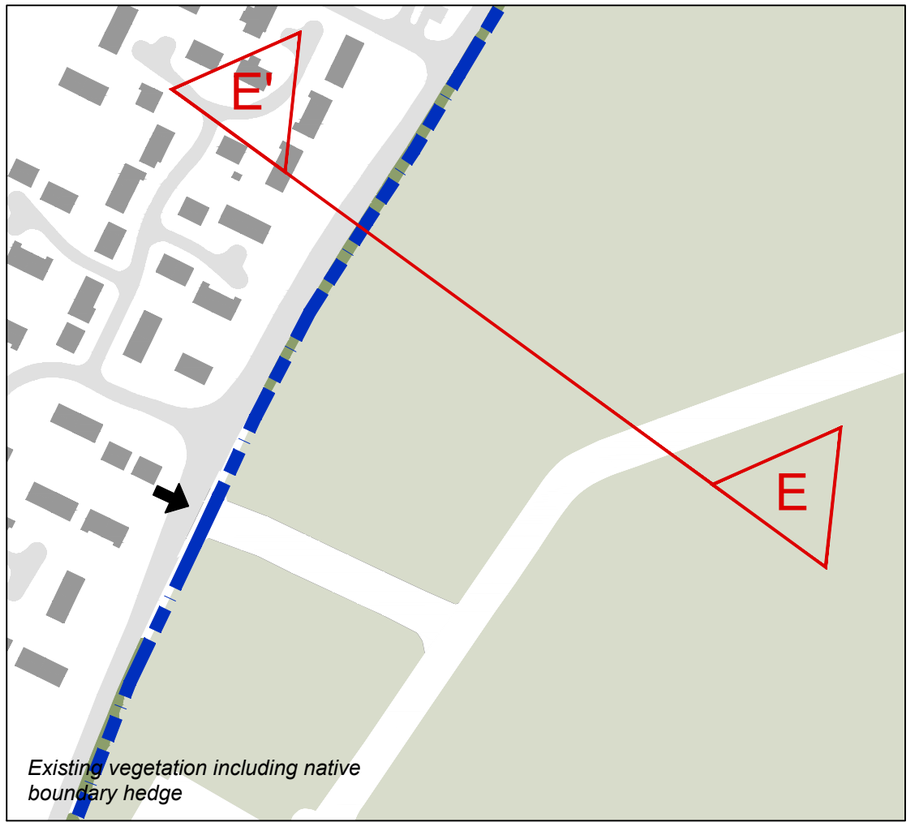

Existing vegetation including native boundary hedge

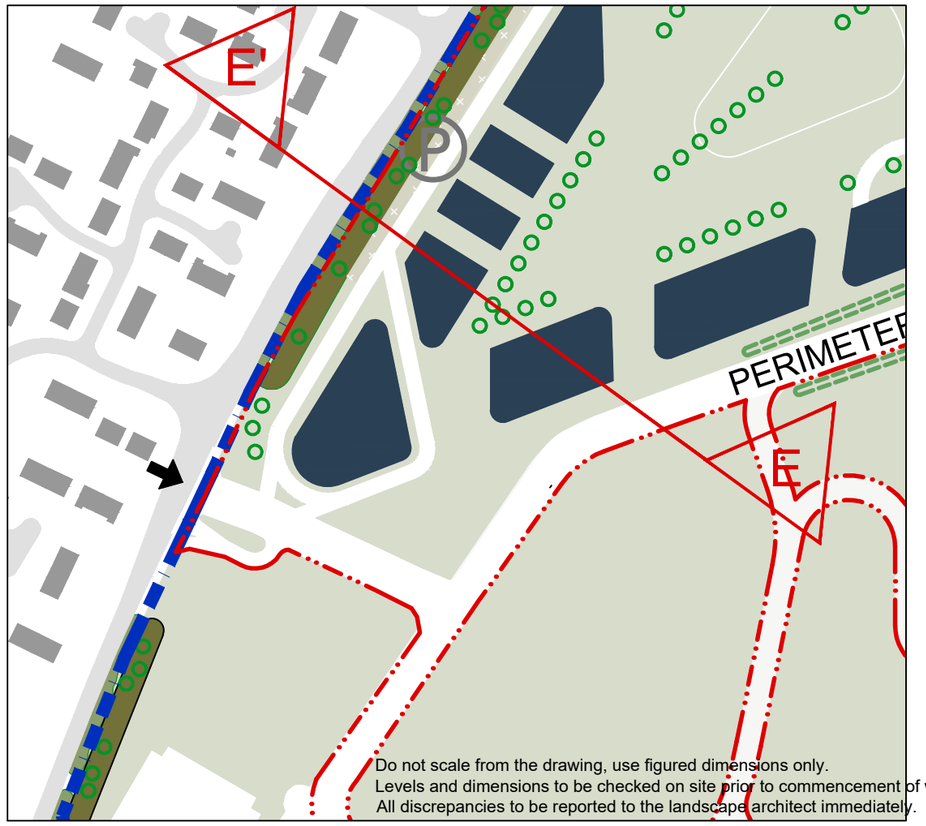

Experience Quarter

Incorporate and reinforce A4421 native boundary hedge and incorporate native trees.

N 0m 25m 100m 250m

Do not scale from the drawing, use figured dimensions only.
Levels and dimensions to be checked on site prior to commencement of work.
All discrepancies to be reported to the landscape architect immediately.

© Copyright ASA Landscape Architects

Revision description	No.	By	Date
Planning Application	P02	KWD	19-11-20

See Landscapes Differently
68i Innovation Drive,
Milton Park, Abingdon,
Oxfordshire, OX14 4RQ
Office: 01235 832 800
www.asalandscapearchitects.co.uk
LANDSCAPE ARCHITECTS

Status
PLANNING

Project
Bicester Motion

Description
Figure 9: Concept cross section EE Experience Quarter

Scale(s)	As Shown@ A3	Date	23 July 2019
Drawn By	KWD	Checked By	AS
Drg. No.	ASA-566-DR-609	Rev. P02	Draft D01

File Ref: C:\Users\ctan\Desktop\Bicester heritage\ASA-566-LDBase-b - Standard\ASA-566-LDBase-b - Standard\ASA-566-LDBase-b.dwg