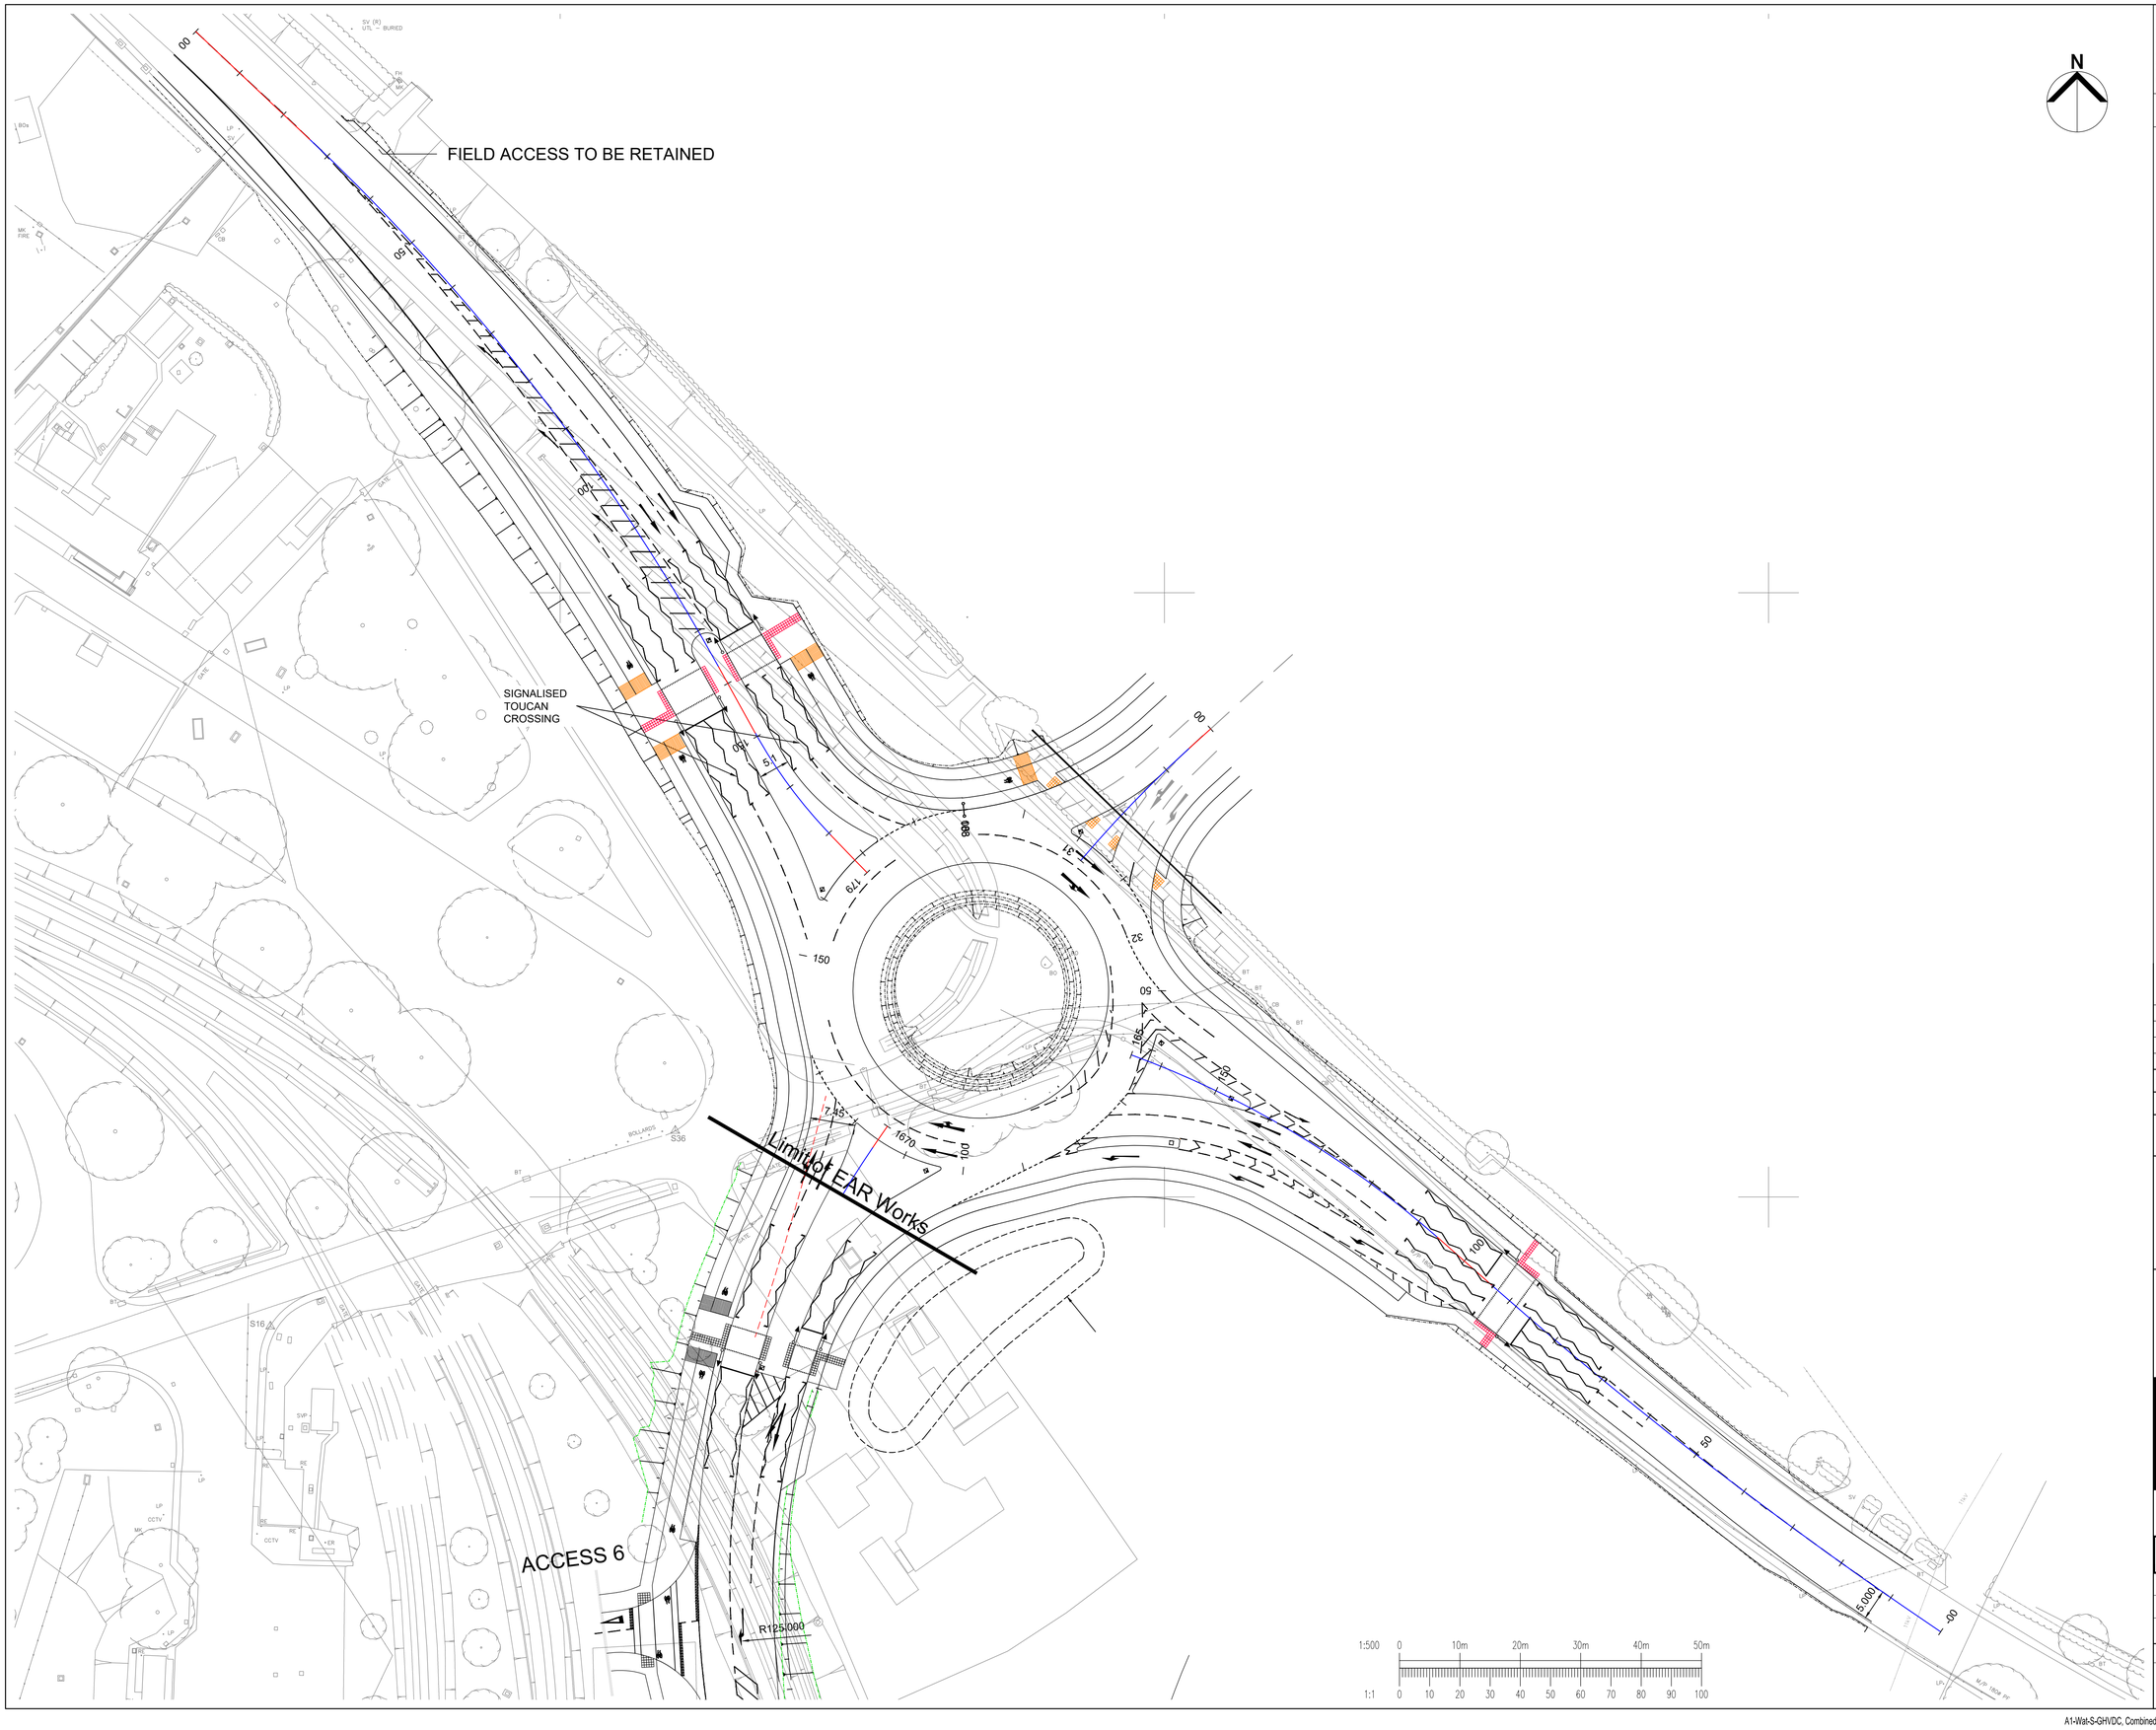

1:500 0 10m 20m 30m 40m 50m

1:1 0 10 20 30 40 50 60 70 80 90 100

This drawing should not be scaled. Dimensions to be verified on site.
Any discrepancies should be referred to the Engineer prior to work being put in hand.

This drawing is the property of Waterman Infrastructure & Environment Limited, and the drawing is issued on the condition that it is not copied reproduced, retained or disclosed to any unauthorised person, either wholly or in part without the consent in writing of Waterman Infrastructure & Environment Limited
Pickfords Wharf, Clink Street, London SE1 9DG t 020 7928 7888 f 020 7902 0992

GENERAL NOTES

1. THIS DRAWING IS TO BE READ IN CONJUNCTION WITH ALL ENGINEER'S, ARCHITECT'S OR OTHER RELEVANT DRAWINGS AND SPECIFICATIONS.
2. ALL DIMENSIONS AND LEVELS ARE TO BE CHECKED ON SITE BY THE CONTRACTOR PRIOR TO PREPARING ANY WORKING DRAWINGS OR COMMENCING ON SITE.
3. THE CONTRACTOR MUST ENSURE AND WILL BE HELD RESPONSIBLE FOR THE OVERALL STABILITY OF THE BUILDING/STRUCTURE/EXCAVATION AT ALL STAGES OF THE WORK.
4. ALL WORK BY THE CONTRACTOR MUST BE CARRIED OUT IN SUCH A WAY THAT ALL REQUIREMENTS UNDER THE HEALTH AND SAFETY AT WORK ACT ARE SATISFIED.
5. ALL WORK IS TO BE CARRIED OUT IN COMPLIANCE WITH THE REQUIREMENTS OF THE RELEVANT STATUTORY AUTHORITIES AND REGULATIONS.

Rev	Date	Description	By
A04	20.04.21	OCC COMMENTS INCORPORATED	DP
A03	05.10.20	CROSSING ARRANGEMENT AMENDED	DP
A02	24.09.20	PLANNING COMMENTS INCORPORATED	DP
A01	15.06.20	ISSUED	AN

Amendments

Project
GRAVEN HILL

Title
A41 PIONEER ROAD ROUNDABOUT
GENERAL ARRANGEMENT

Client
Graven Hill Village Development Company Limited

waterman
5th Floor One Cornwall Street Birmingham B3 2DX
t 0121 212 7700
mail@watermangroup.com www.watermangroup.com

Drawing Status
PRELIMINARY

Designed by AN	Checked by DP	Project No 11386	
Drawn by AN	Date JUNE 2020		
Scales @ A1 work to figured dimensions only 1:500	Computer File No WIE11386-145-03-001-A41 Pioneer Rbt Generall Arrangement - A03.dwg		

Publisher	Zone	Category	Number	Revision
WIE	A41	03	001	A04

File Path: \\gbcam\WE\LPHS\WIE11386_GHVL_LTA2\WIO\145_A41 ROUNDABOUT_Ost\PO7_CAD\03_Preliminary\

A1-Wat-S-GHVDC, Combined Hway LTA2 Boundary, S38-RDB-CAD within HB a04, Site boundary, Survey R15 1106 MK-SERR