Do not scale from this drawing. Use figured dimensions only

Key:

- Existing
- Proposed
- Removed

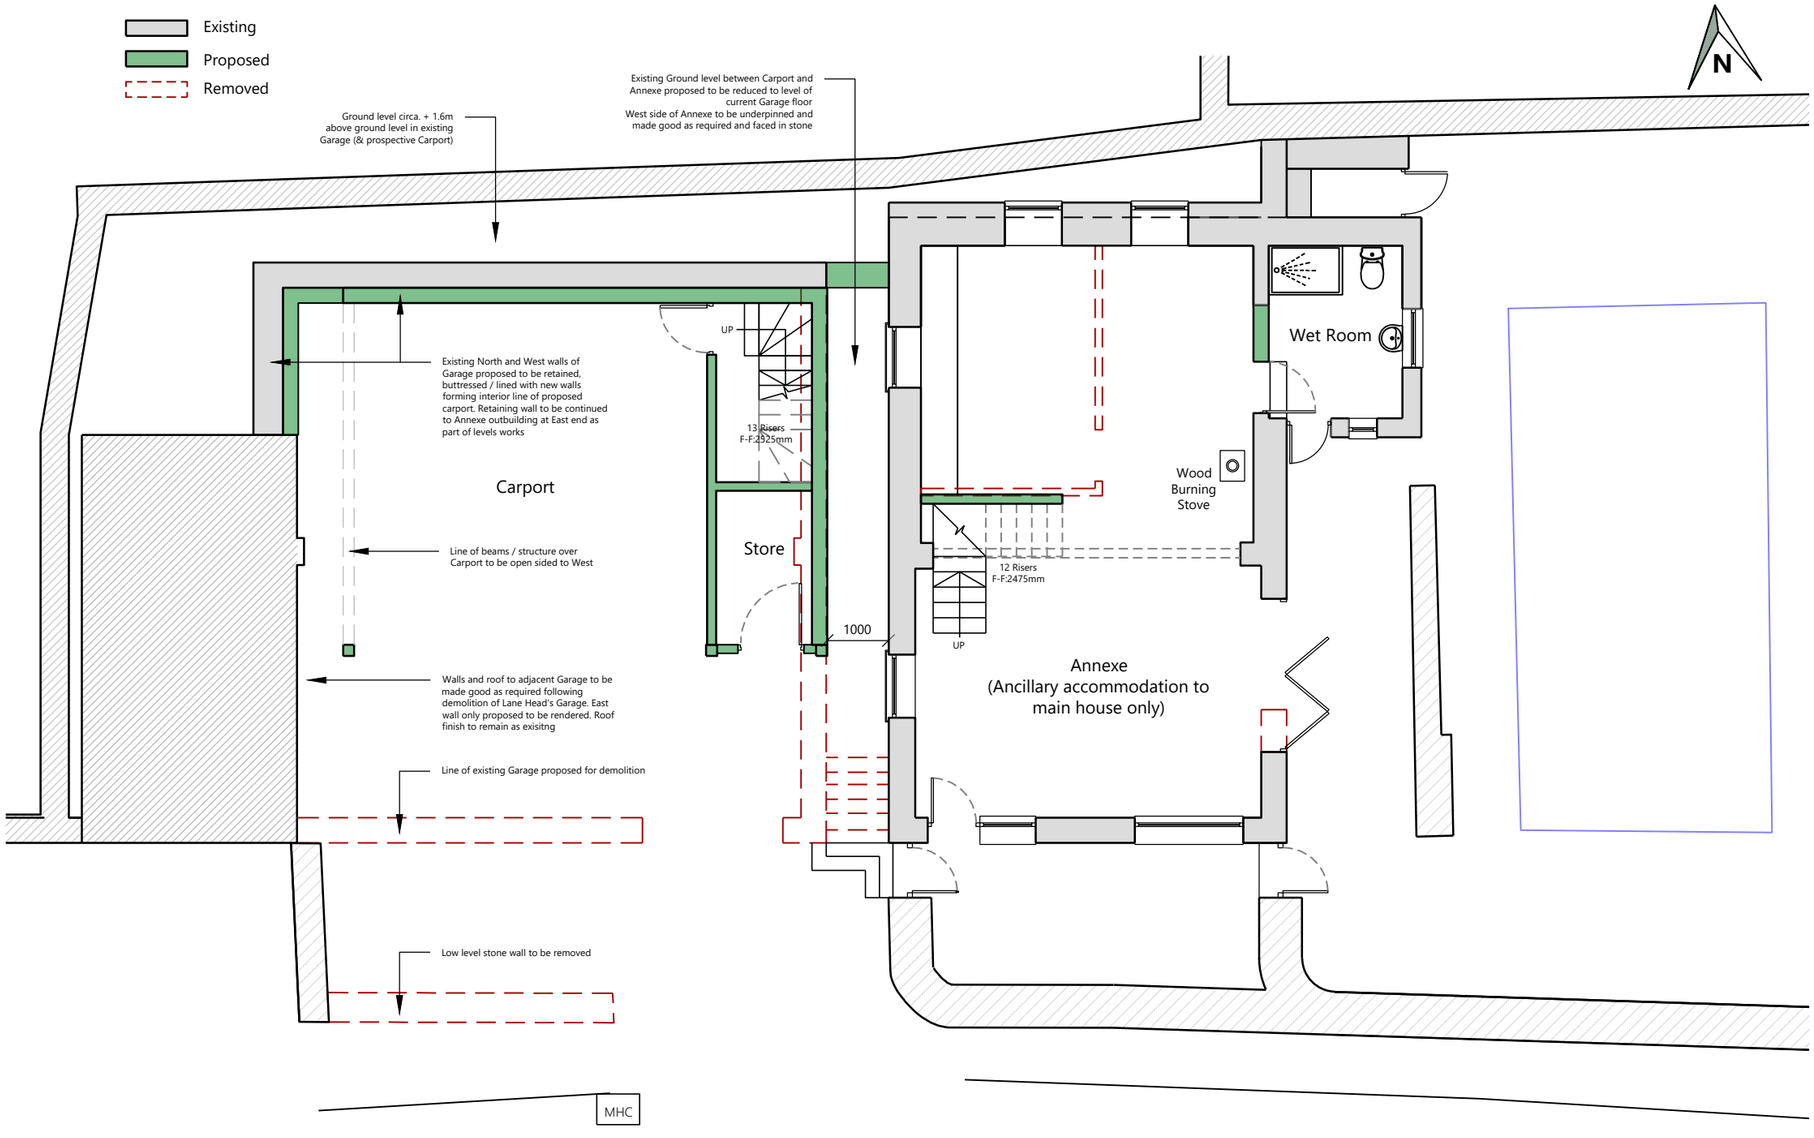

Proposed Ground Floor Plan
Scale. 1:100

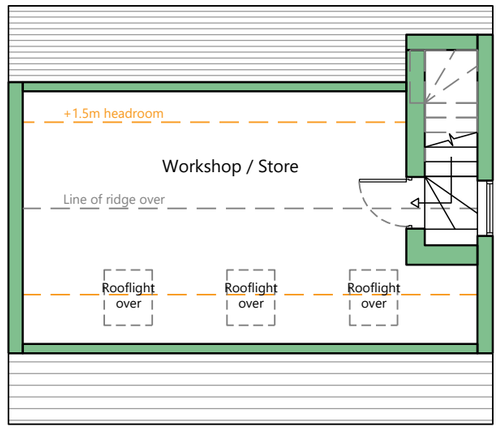

Proposed First Floor Plan (Carport building)
Scale. 1:100

Proposed First Floor Plan Ancillary Outbuilding / Annexe
Scale. 1:100

1: 100
0m 2m 4m 6m

Revision	Details	Date
/	First Issue	29.04.21

TE Architecture
Architecture & Design
The Studio @
Appletree Cottage
Sibford Gower
Oxfordshire
OX15 5RS
Email: info@tearchitecture.co.uk Tel: 01295 236200 / 07500 465555

Project:
Lane Head, Sibford Gower

Drawing Title:
Proposed Plans

Drawing Scale: 1:100
Paper Size: A3

Job No: **20_037_**
Drawing No: **103**
Revision: **/**

Copyright TE Architecture. All rights reserved ©