GARAGE PLOTS 1 & 2
Twin

FRONT ELEVATION
SCALE 1:100

SIDE ELEVATION
SCALE 1:100

REAR ELEVATION
SCALE 1:100

SIDE ELEVATION
SCALE 1:100

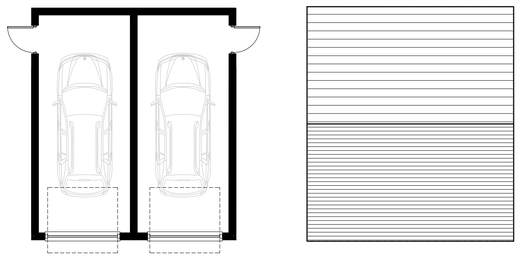

GARAGE PLAN
SCALE 1:100

ROOF PLAN
SCALE 1:100

GARAGE PLOTS 16 AND 22 (HANDED)
Double

FRONT ELEVATION
SCALE 1:100

SIDE ELEVATION
SCALE 1:100

REAR ELEVATION
SCALE 1:100

SIDE ELEVATION
SCALE 1:100

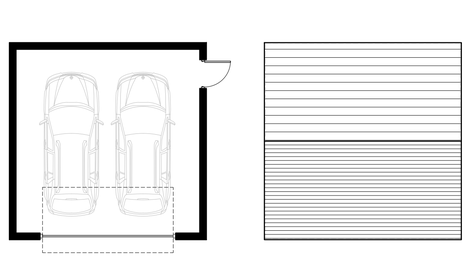

GARAGE PLAN
SCALE 1:100

ROOF PLAN
SCALE 1:100

GARAGE PLOTS 27 AND 28
Twin

FRONT ELEVATION
SCALE 1:100

SIDE ELEVATION
SCALE 1:100

REAR ELEVATION
SCALE 1:100

SIDE ELEVATION
SCALE 1:100

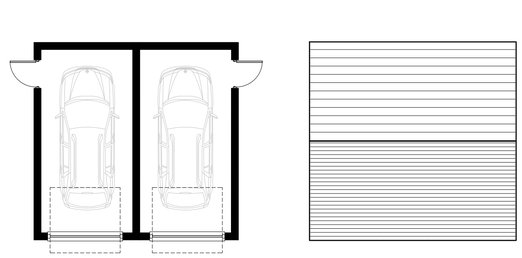

GARAGE PLAN
SCALE 1:100

ROOF PLAN
SCALE 1:100

GARAGE PLOTS 14, 17, 23, 24, 11(HANDED), 20 (HANDED)

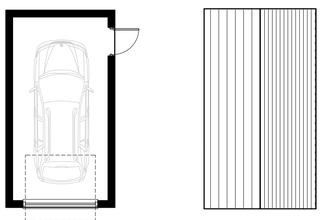

GARAGE PLAN
SCALE 1:100

ROOF PLAN
SCALE 1:100

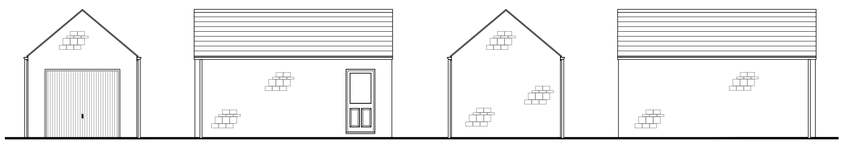

FRONT ELEVATION
SCALE 1:100

SIDE ELEVATION
SCALE 1:100

REAR ELEVATION
SCALE 1:100

SIDE ELEVATION
SCALE 1:100

REV	DATE	DESCRIPTION
A	18.05.22	Revised following planning officer's comments

CALA

CALA GROUP LIMITED
Riverside House, Nathan Lane, Wooburn Green,
High Wycombe, Buckinghamshire, HP10 0TJ
Tel: 01628 536200 Fax: 01628 536201
DX: 72610 Wooburn Green E-mail: info@cala.co.uk

Fewcott Road, Fritwell

Garages
Plans and Elevations

1:100
0 2m 4m 6m

Scale	Dwg No.
1 : 100 @ A1	PLN.17
Date	Rev
01.02.2022	A
Drawn	
AW	