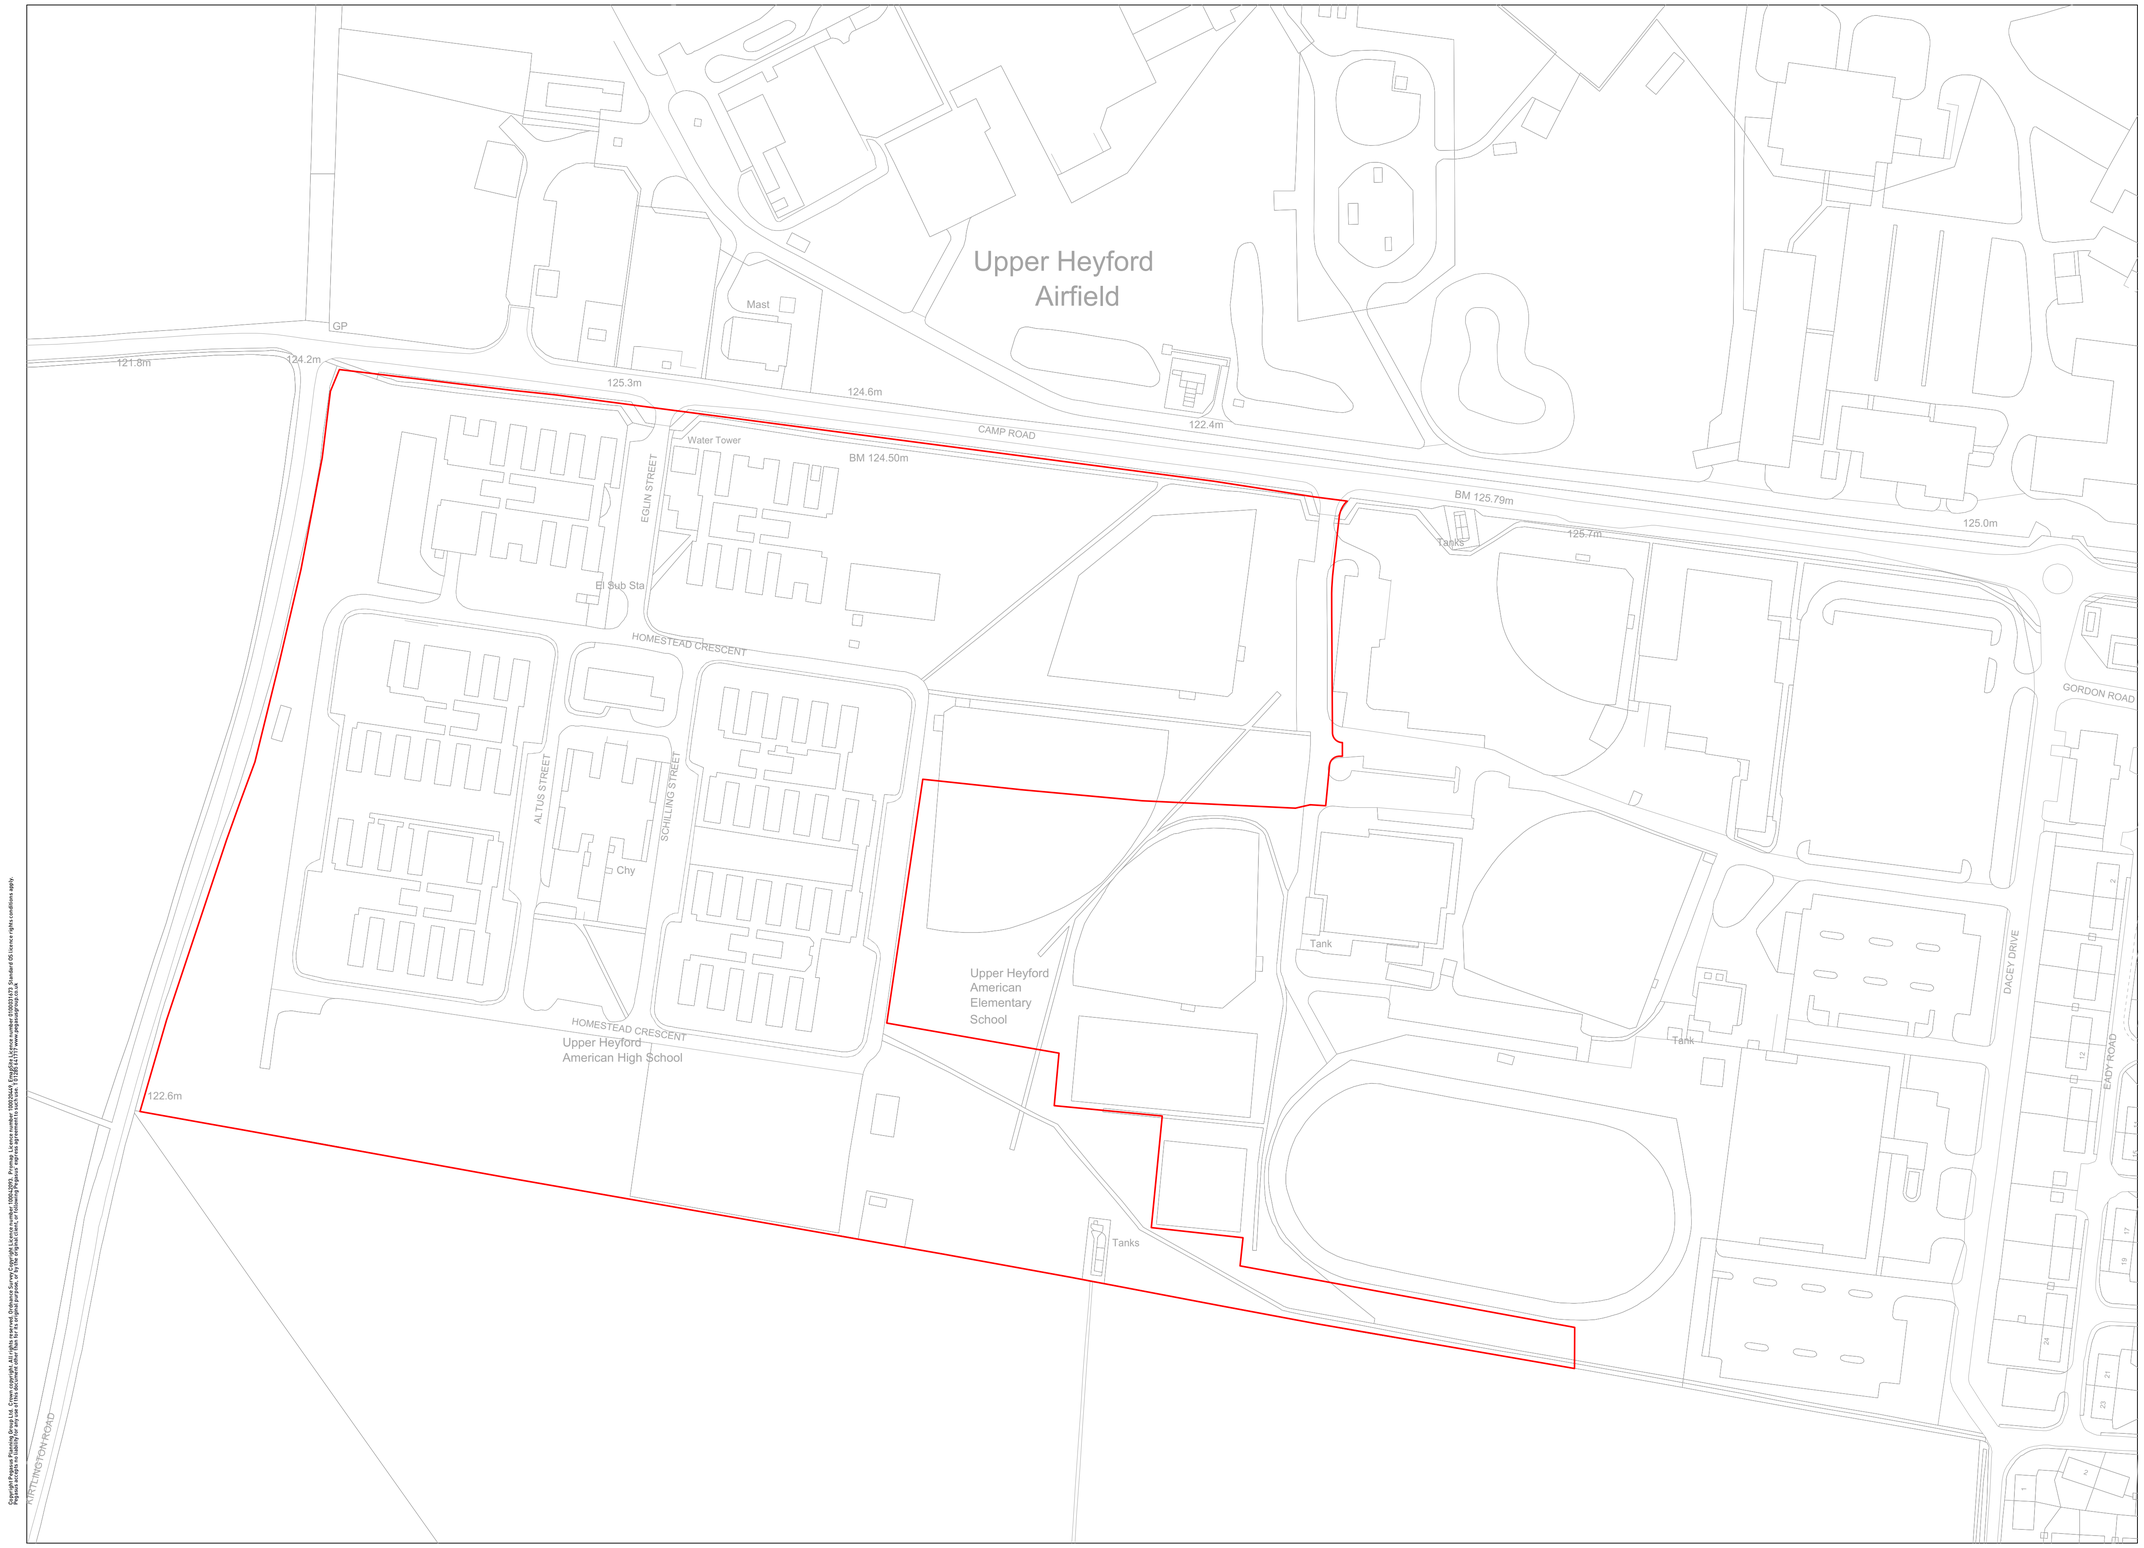

KEY

SITE LOCATION

0 10 50m

HEYFORD PARK - **PHASE 9 LOCATION PLAN**

Pegasus Design

PLANNING | DESIGN | ENVIRONMENT | ECONOMICS | WWW.PEGASUSGROUP.CO.UK | TEAM/DRAWN BY: CLB | APPROVED BY P.M: PB | DATE: 20/03/19 | SCALE: 1:1250 @ A1 | DRWG: **D.0341**_156 SHEET NO: __ REV: B | CLIENT: **DORCHESTER GROUP** |