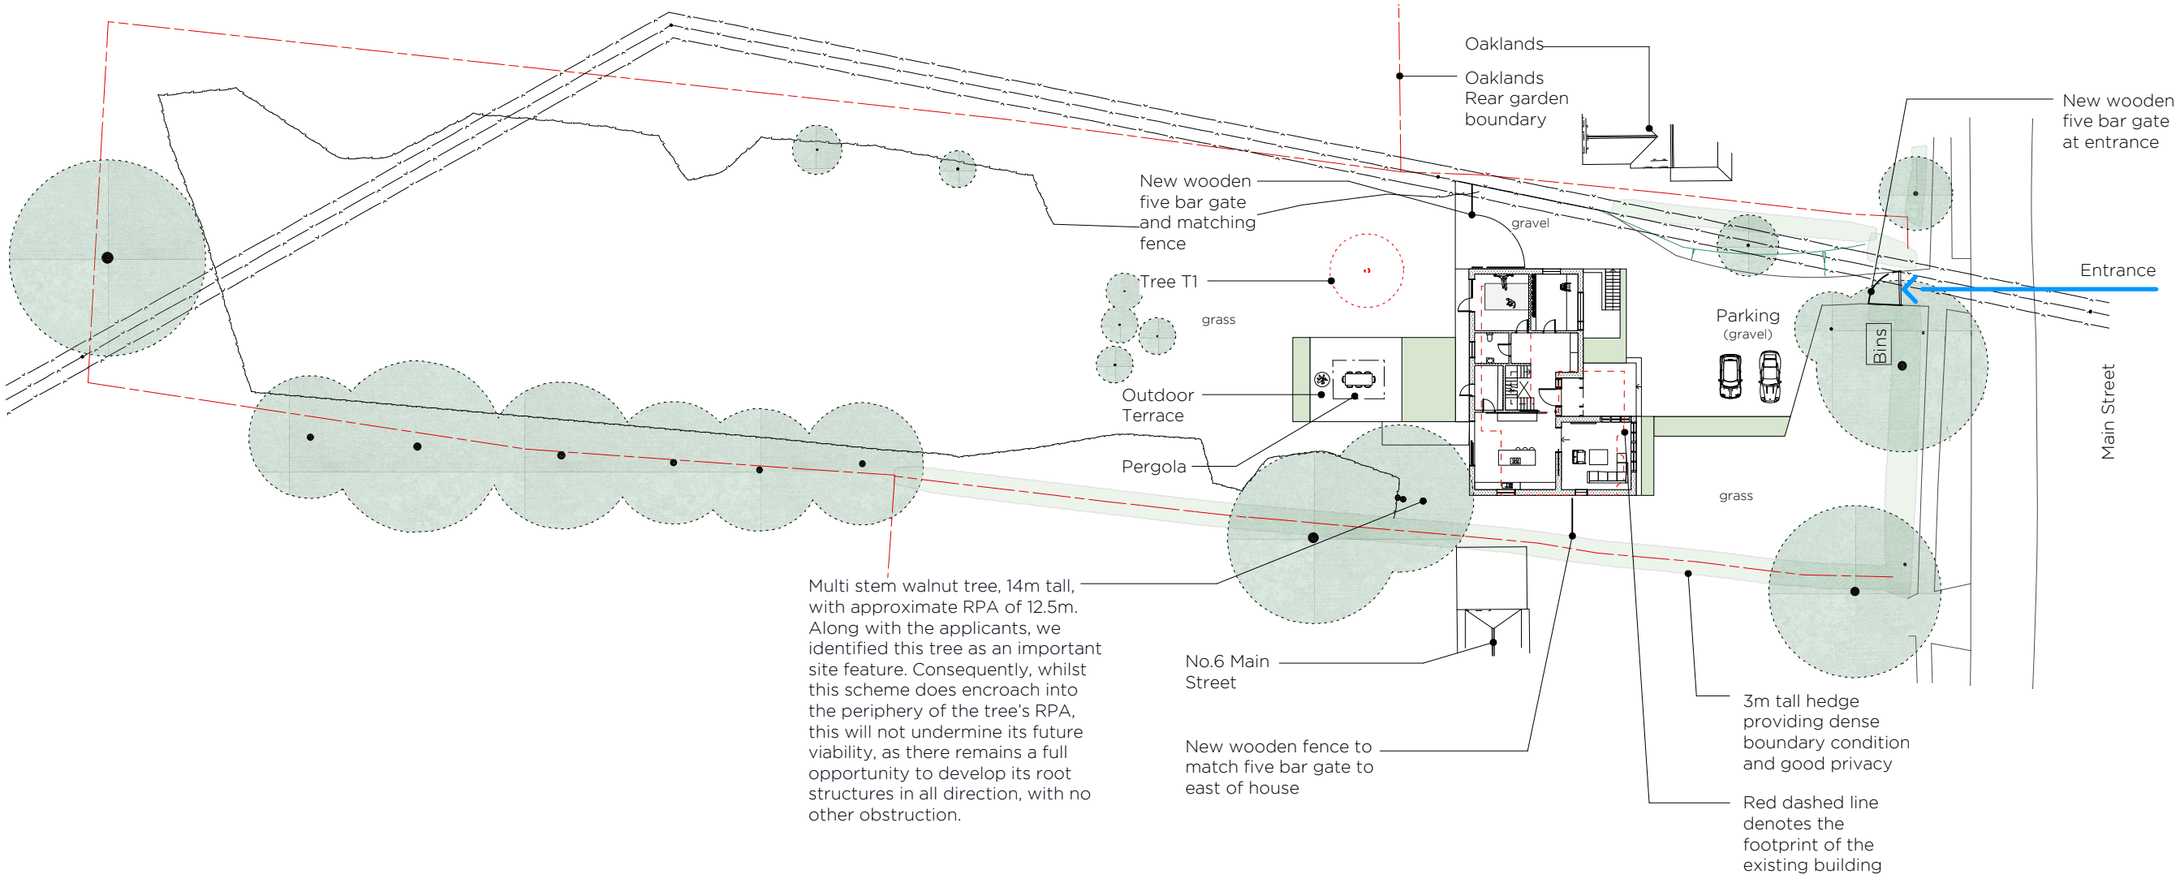

0 25 50 M

Charlie Luxton Design
Beanacre Cottage, Ropeway, Hook Norton, Oxon, OX15 5QB
info@charlieluxton.com
01608 730086

Do not scale off this drawing. This drawing is to be read with all other contract documents. Any discrepancies are to be reported to the Architect. At construction status, this drawing remains design intent only. All information to be checked by contractor for site accuracy and fit. Drawings are subject to statutory approvals and site surveys.

P3	22.04.21	CDC: PLANNING
P4	12.05.21	CDC: PLANNING
P5	26.07.21	CDC: NMA

non-material amendment

project
The Rectory
Main Street
Sibford Gower
Banbury
Oxfordshire

drwg no 253_03_300 rev P5

title
Proposed Site Plan

scale
1:500 @ A3