Martin Cook BA MCIfA

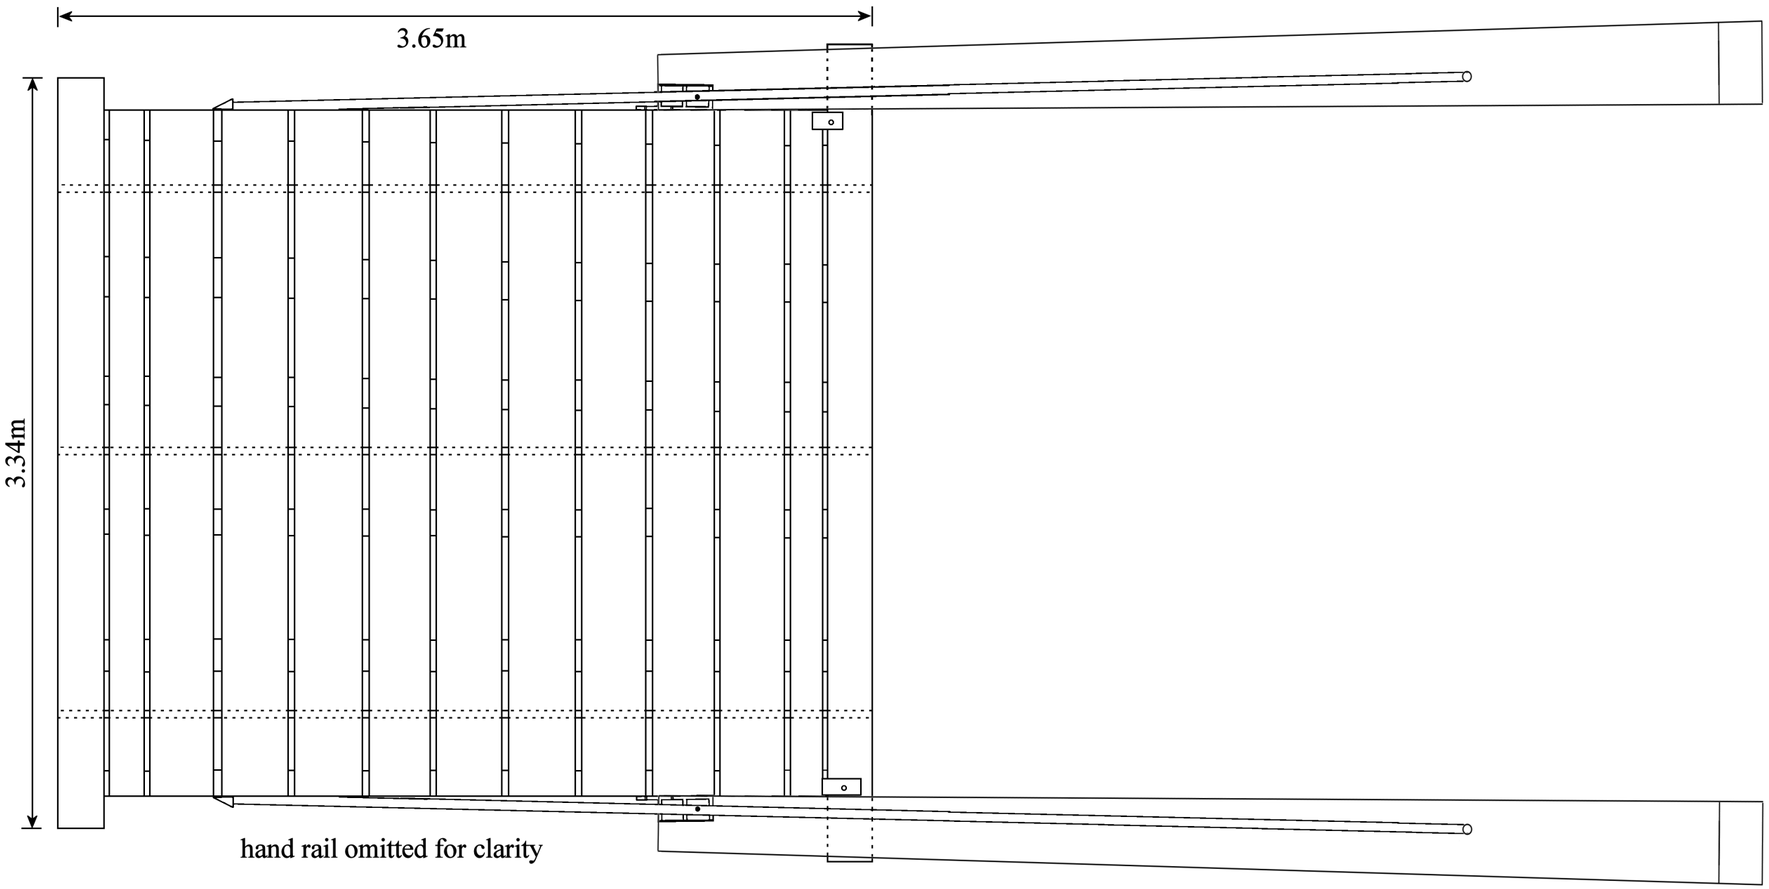

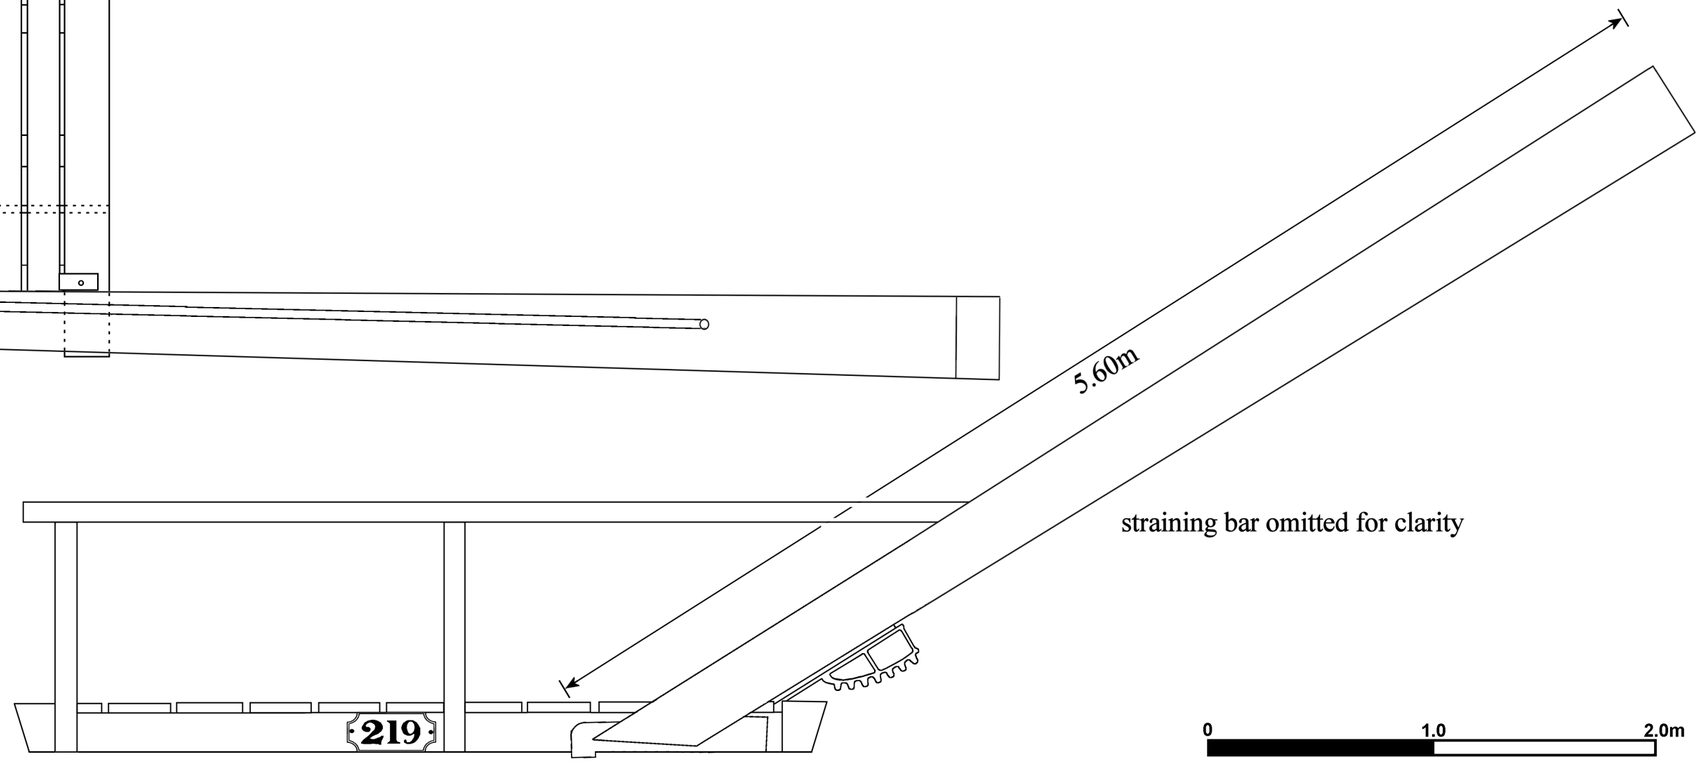

Description of drawing

Lift Bridge, Shipton on Cherwell (Br no 219); plan and elevation of superstructure

Date	4th April 2021
Drawn by	MJC and SAM
Scale	1:20 @ A2