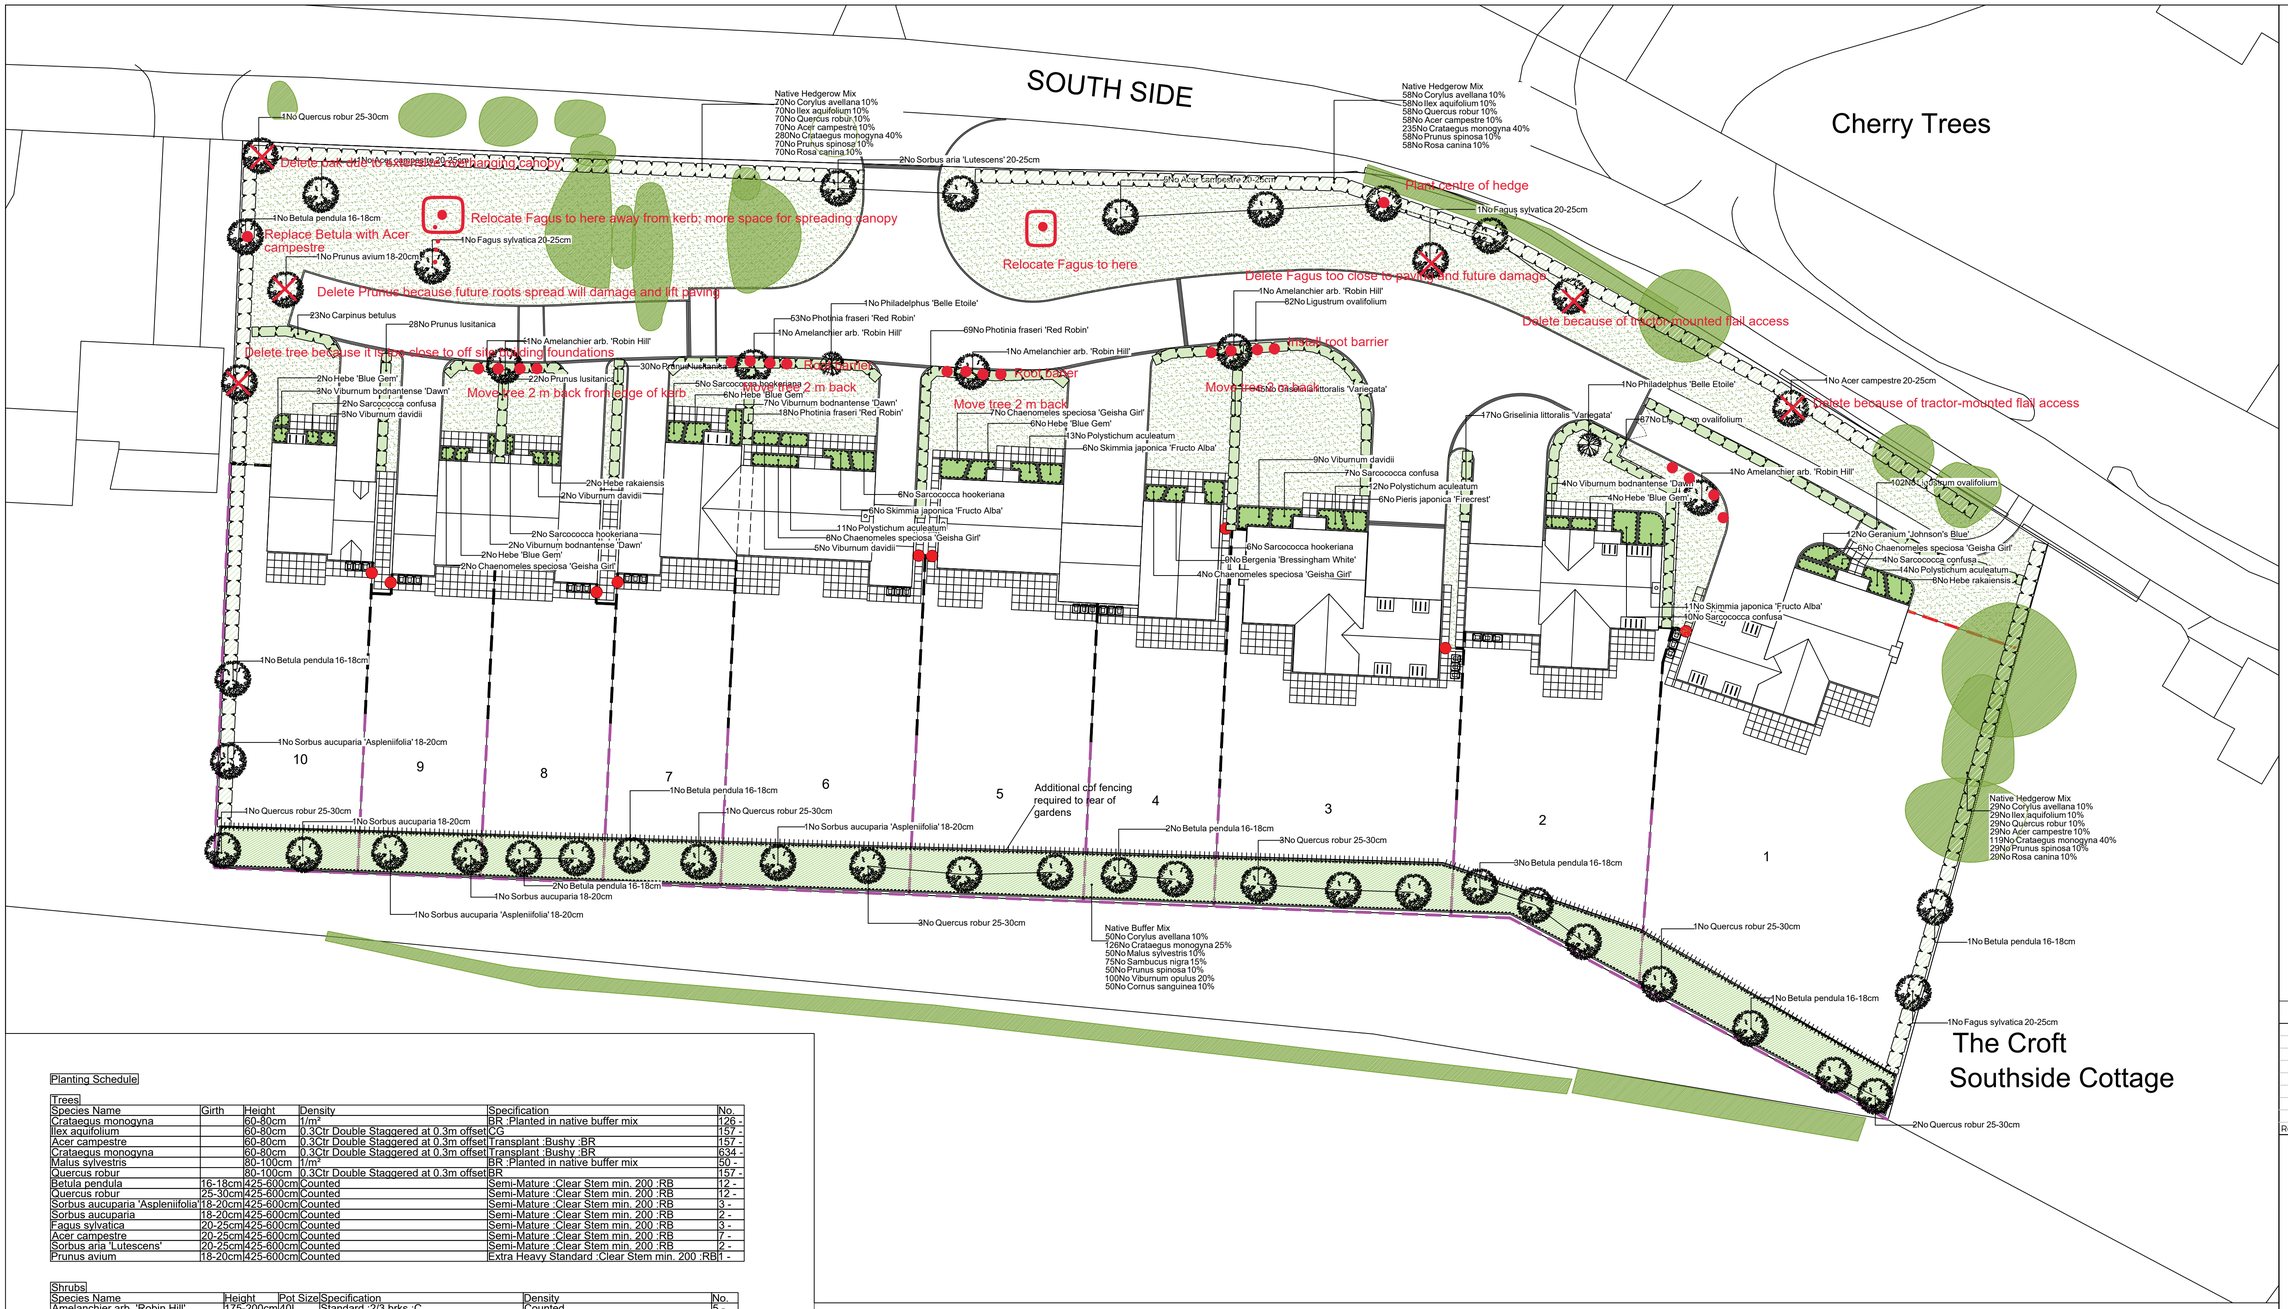

SPECIFICATION
All works generally, to comply with the written Soft Landscape Specification.

NOTES:
DO NOT SCALE FROM DRAWING
NOT FOR CONSTRUCTION, FOR PLANNING PURPOSES ONLY

Legend

- Existing trees to be retained and protected during construction
- Proposed tree planting within soft landscape. See detail 1 on sheet
- Proposed specimen shrub planting to receive short angular staking on half standards with expandable tree ties. Irrigation tubing to root system of specimens as required
- Proposed hedge planting to be planted in a single row at 300mm centres to be maintained at 0.8m
- Proposed mixed native hedge planting to be planted in a double staggered row 300mm apart and at 300mm centres in each row. To be maintained at 1.8m height adjacent to site boundaries
- Proposed shrub planting to receive 75mm bark mulch after planting operations
- Proposed native buffer mix planting to be planted in groups of 3no. of each species and as above
- Proposed grass areas, to be turf with good quality grass turf laid in line with good horticultural practices
- Proposed additional fencing to be installed to rear gardens

Planting Schedule

Trees

Species Name	Girth	Height	Density	Specification	No.
Crataegus monogyna		60-80cm	1/m²	BR :Planted in native buffer mix	126 -
Ilex aquifolium		60-80cm	0.3Ctr Double Staggered at 0.3m offset	CG	157 -
Acer campestre		60-80cm	0.3Ctr Double Staggered at 0.3m offset	Transplant :Bushy :BR	157 -
Crataegus monogyna		60-80cm	0.3Ctr Double Staggered at 0.3m offset	Transplant :Bushy :BR	634 -
Malus sylvestris		80-100cm	1/m²	BR :Planted in native buffer mix	50 -
Quercus robur		80-100cm	0.3Ctr Double Staggered at 0.3m offset	BR	157 -
Betula pendula	16-18cm	425-600cm	Counted	Semi-Mature :Clear Stem min. 200 :RB	12 -
Quercus robur	25-30cm	425-600cm	Counted	Semi-Mature :Clear Stem min. 200 :RB	12 -
Sorbus aucuparia 'Aspleniifolia'	18-20cm	425-600cm	Counted	Semi-Mature :Clear Stem min. 200 :RB	3 -
Sorbus aucuparia	18-20cm	425-600cm	Counted	Semi-Mature :Clear Stem min. 200 :RB	2 -
Fagus sylvatica	20-25cm	425-600cm	Counted	Semi-Mature :Clear Stem min. 200 :RB	3 -
Acer campestre	20-25cm	425-600cm	Counted	Semi-Mature :Clear Stem min. 200 :RB	7 -
Sorbus aria 'Lutescens'	20-25cm	425-600cm	Counted	Semi-Mature :Clear Stem min. 200 :RB	2 -
Prunus avium	18-20cm	425-600cm	Counted	Extra Heavy Standard :Clear Stem min. 200 :RB	1 -

Shrubs

Species Name	Height	Pot Size	Specification	Density	No.
Amelanchier arb. 'Robin Hill'	175-200cm	40L	Standard :2/3 brks :C	Counted	5 -
Carpinus betulus	80-100	5L	Bushy :C	3/m	53 -
Chaenomeles speciosa 'Geisha Girl'	60-80cm	10L	Bushy :C	2/m²	27 -
Cornus sanguinea	60-80cm		Branched :BR :Planted in native buffer mix	1/m²	50 -
Corylus avellana	60-80cm		Branched :BR :Planted in native buffer mix	1/m²	50 -
Corylus avellana	60-80cm		Branched :BR	0.3Ctr Double Staggered at 0.3m offset	157 -
Griselinia littoralis 'Variegata'	80-100	5L	Bushy :C	3/m	62 -
Hebe 'Blue Gem'	40-60cm	10L	Bushy :C	2/m²	20 -
Hebe rakaiensis	40-60cm	10L	Bushy :C	2/m²	10 -
Ligustrum ovalifolium	80-100	5L	Bushy :C	3/m	271 -
Philadelphus 'Belle Etoile'	175-200cm	40L	Standard :2/3 brks :C	Counted	2 -
Photinia fraseri 'Red Robin'	80-100	5L	Bushy :C	3/m	140 -
Pieris japonica 'Firecrest'	60-80cm	10L	Bushy :C	2/m²	6 -
Prunus lusitanica	80-100	5L	Bushy :C	3/m	80 -
Prunus spinosa	60-80cm		Branched :BR :Planted in native buffer mix	1/m²	50 -
Prunus spinosa	60-80cm		Bushy	0.3Ctr Double Staggered at 0.3m offset	157 -
Rosa canina	60-80cm		Bushy	0.3Ctr Double Staggered at 0.3m offset	157 -
Sambucus nigra	60-80cm		Branched :BR :Planted in native buffer mix	1/m²	75 -
Sarcococca confusa	40-60cm	10L	Bushy :C	2/m²	23 -
Sarcococca hookeriana	60-80cm	10L	Bushy :C	2/m²	19 -
Skimmia japonica 'Fructo Alba'	60-80cm	10L	Bushy :C	2/m²	23 -
Viburnum bodnantense 'Dawn'	60-80cm	10L	Bushy :C	2/m²	16 -
Viburnum davidii	60-80cm	10L	Bushy :C	2/m²	19 -
Viburnum opulus	60-80cm		Branched :BR :Planted in native buffer mix	1/m²	100 -

Herbaceous

Species Name	Height	Pot Size	Specification	Density	No.
Bergenia 'Bressingham White'		5L	Full Pot	4/m²	9 -
Geranium 'Johnson's Blue'		5L	Full Pot	4/m²	12 -

Ferns

Species Name	Height	Pot Size	Specification	Density	No.
Polystichum aculeatum		5-7.5L	Full Pot	4/m²	50 -

Tree Pit Detail 1: Soft Landscape

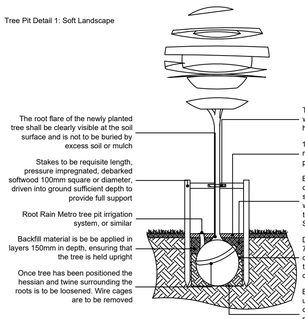

Components as supplied from GreenBlue Urban or similar

Tree Pit Detail 2: Soft Landscape
Semi mature tree

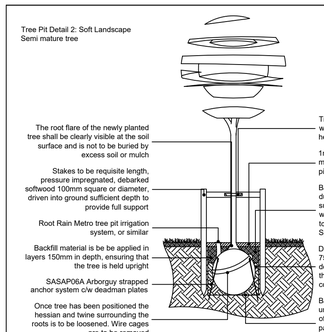

Components as supplied from GreenBlue Urban or similar

Tree Pit Detail 3: large shrub specimens in soft landscape

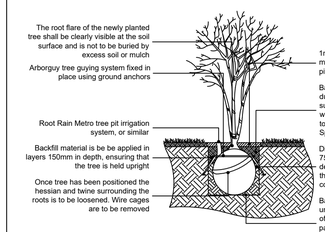

Components as supplied from GreenBlue Urban or similar

Rev	Date	Details	Drawn

ACD ENVIRONMENTAL
HEAD OFFICE
Rodbourne Rail Business Centre, Grange Lane, Malmesbury, SN16 0ES
Tel: 01666 825646

4 & 5 The Old Mill, Fry's Yard, Bridge Street, Godalming, GU7 1HP
Tel: 01483 425714

Suite 6, Crescent House, Yonge Close, Eastleigh, SO50 9SX
Tel: 02382 026300

email: mail@acdenv.co.uk
www.acdenvironmental.co.uk

rectory

scheme: Land south of Southside, Steeple Aston, Oxon
client: Rectory Homes
drawing: Soft Landscape
date: Apr. 2021
scale: 1:250@A1
drawing no: REC23270-11
drawn: JNT checked: JS

Copyright of ACD Environmental Ltd. All rights described in Chapter IV of the Copyright, Designs and Patents Act 1988 have been generally asserted. 2011. Copyright of this plan remains with ACD until all fees have been paid in full.