Copyright Pegasus Planning Group Ltd. Crown copyright. All rights reserved. Ordnance Survey Copyright Licence number 100042093. Promap Licence number 100020449. EmapSite Licence number 0100031673 Standard OS licence rights conditions apply.
Pegasus accepts no liability for any use of this document other than for its original purpose, or by the original client, or following Pegasus' express agreement to such use. T 01285 641717 www.pegasuspg.co.uk

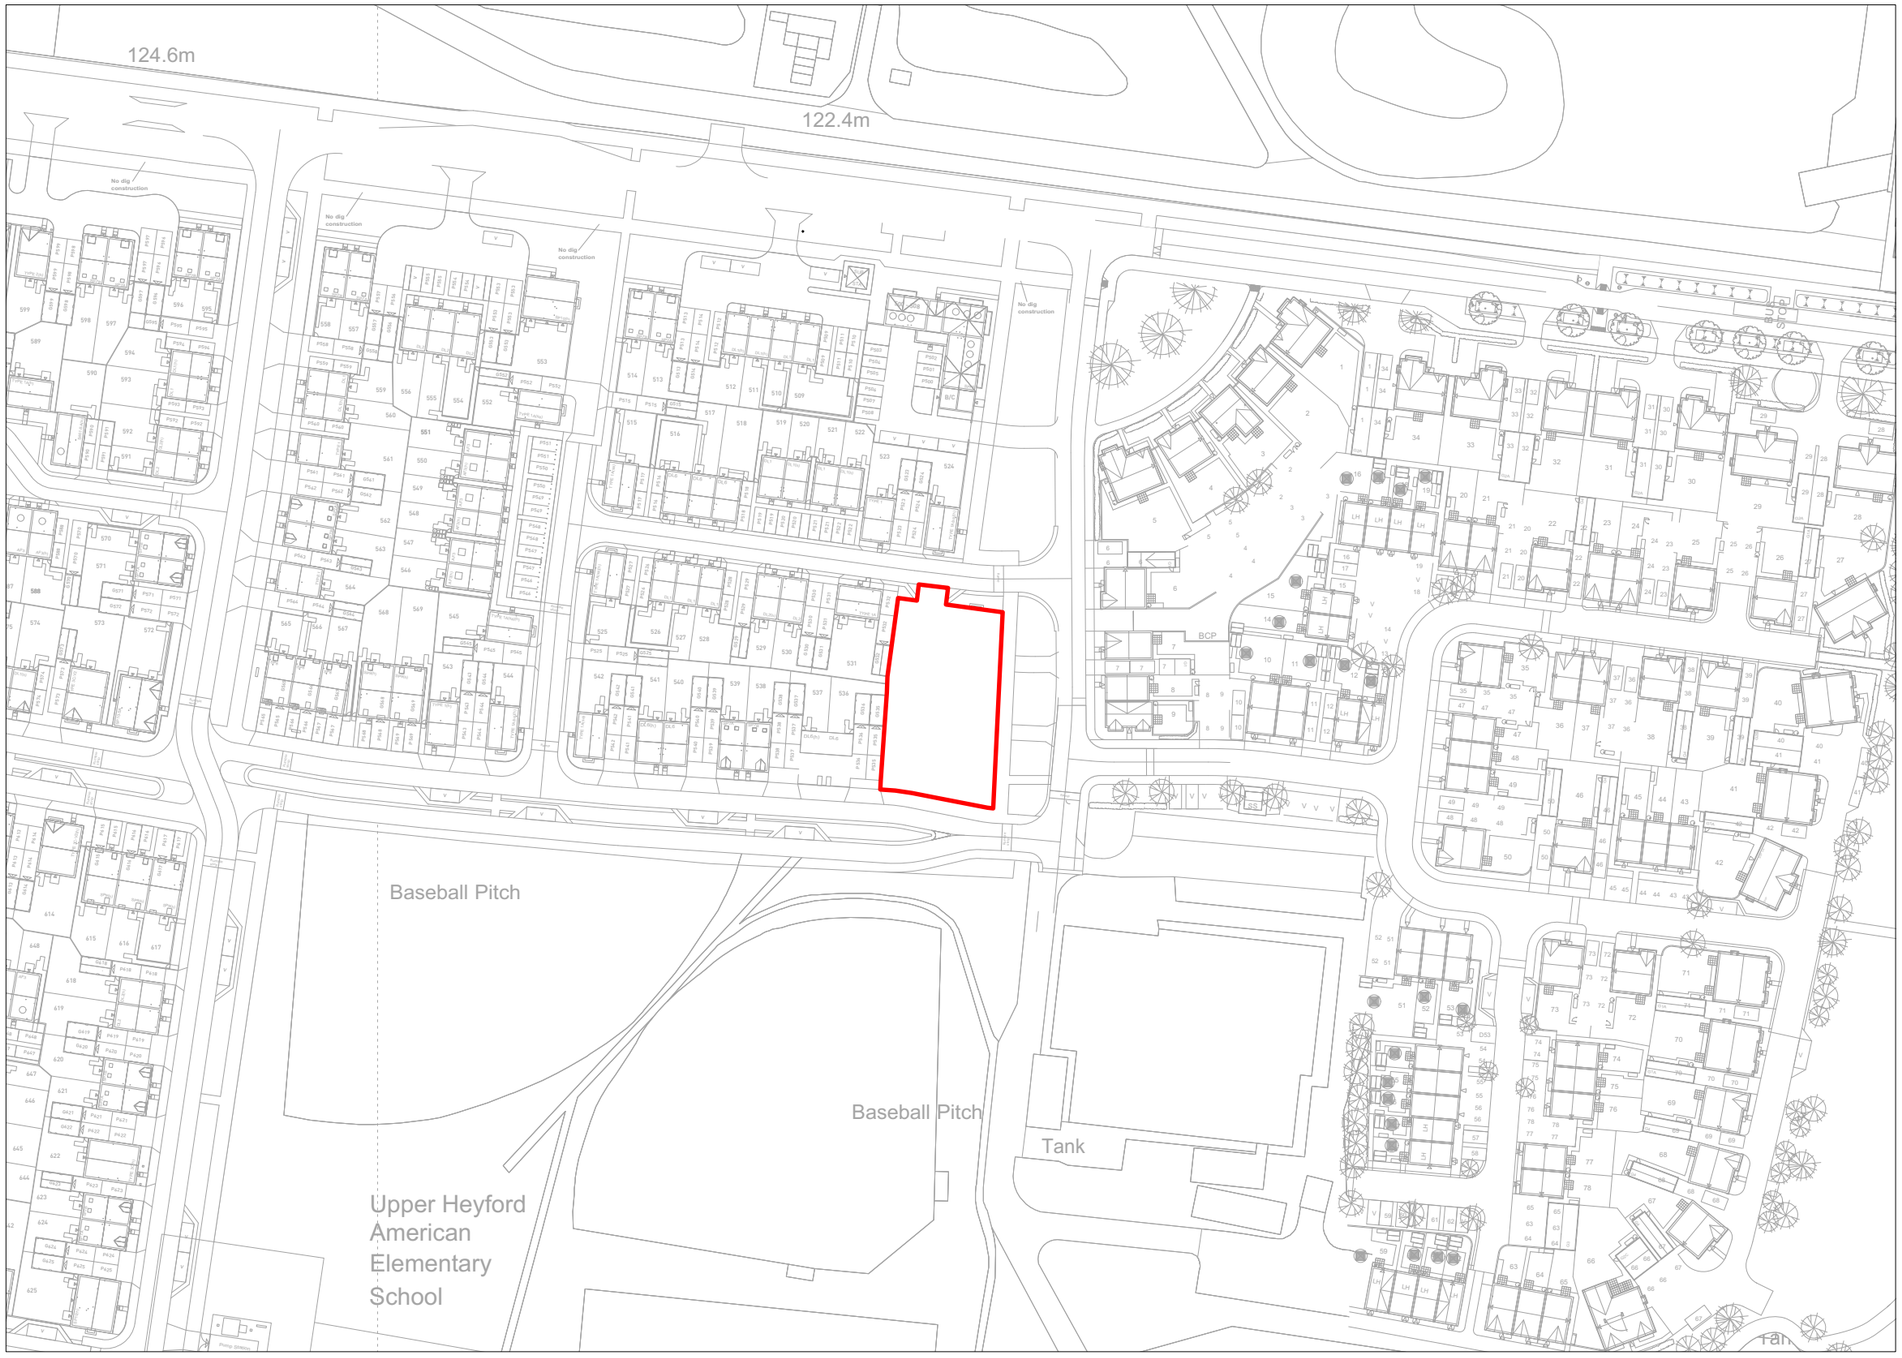

KEY

SITE LOCATION

N
W
E
S

0 10 50m

HEYFORD PARK - PHASE 9 SALES AREA, SITE LOCATION PLAN

Pegasus Design

PLANNING | DESIGN | ENVIRONMENT | ECONOMICS | WWW.PEGASUSGROUP.CO.UK | TEAM/DRAWN BY CLU | APPROVED BY P.M: PB | DATE: 05/08/21 | SCALE: 1:1250 @ A3 | DRWG: P21-1972_01 SHEET NO: __ REV: B | CLIENT: DORCHESTER GROUP |