A1

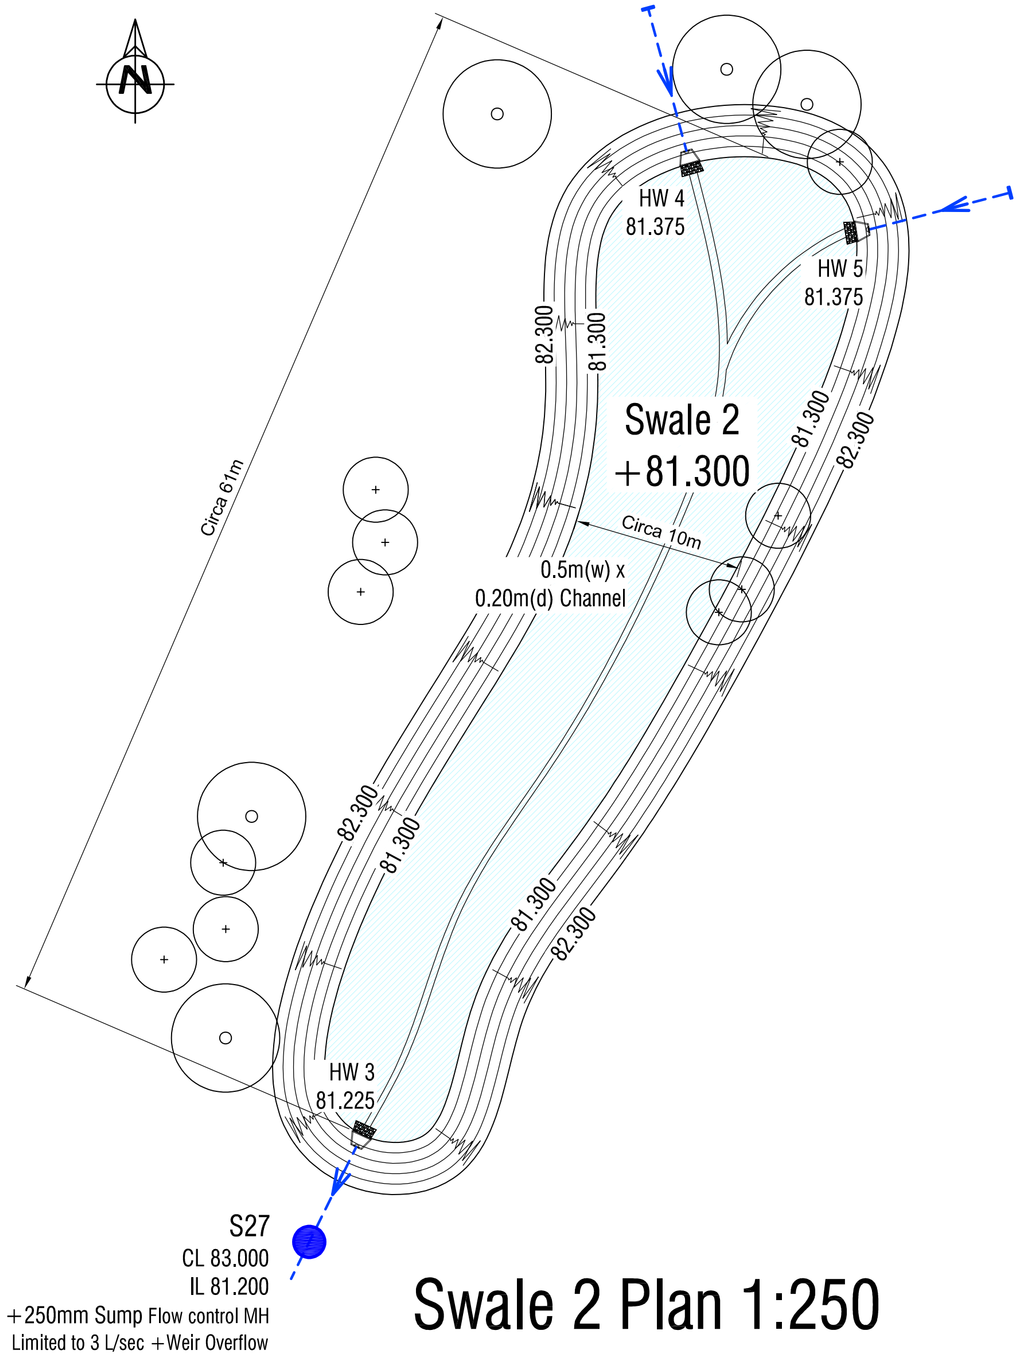

Swale 2 Plan 1:250

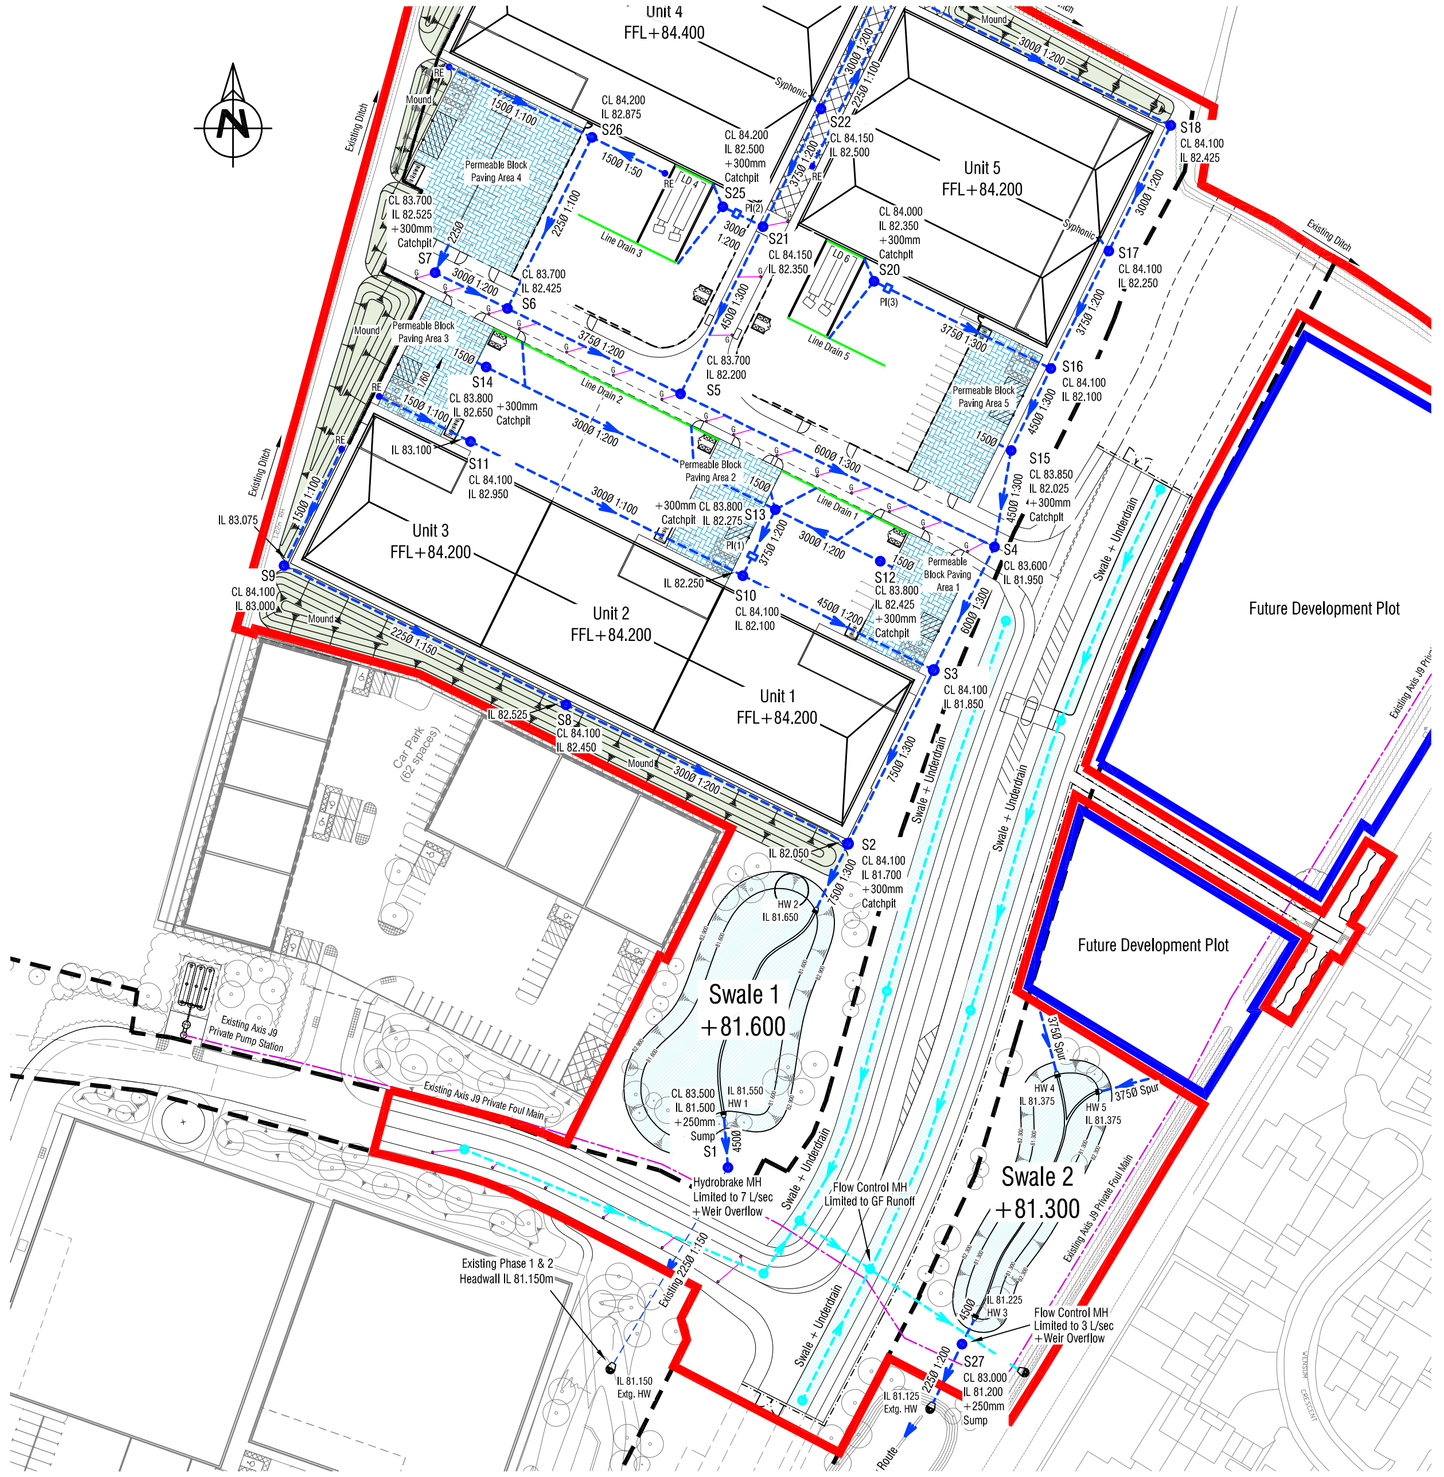

Key Plan 1:1000

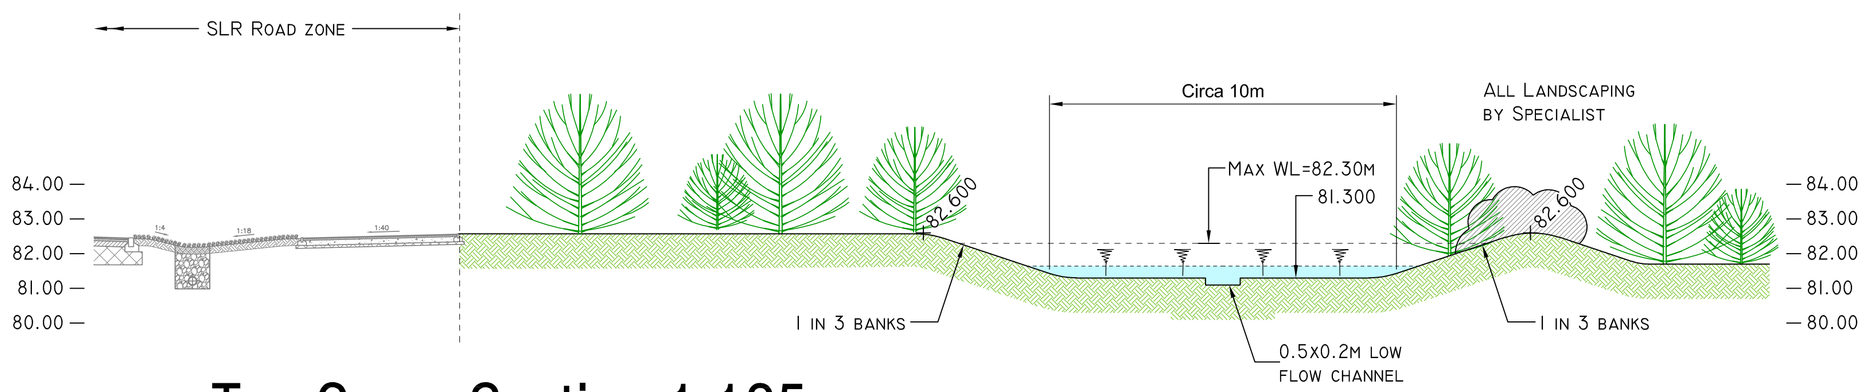

Typ Cross Section 1:125

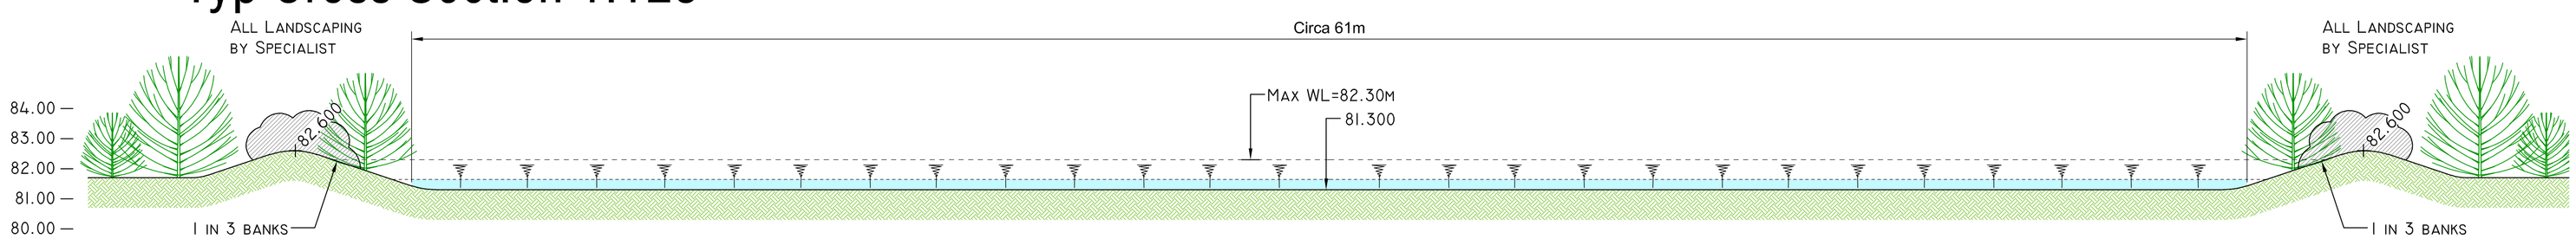

Typ Long Section 1:125

TOWN PLANNING

Rev	Date	Revision Description
A	29.06.22	Boundary Updated

Revision Schedule

Project Title

Axis J9 - Bicester

Client

ALBION LAND

Drawing Title

PHASE 3
Swale 2 Details

BAILEY JOHNSON HAYES
Consulting Engineers
ST.ALBANS: Suite 4, Phoenix House, 63 Campfield Rd, ST.ALBANS, Herts AL1 5FL
MANCHESTER: Grange House, John Dalton Street, MANCHESTER, M2 6FW

Scale	1:250, 125 @A1
Date	13.06.22
Drawn	DC

Drawing Number

S1209-PH3-07 A